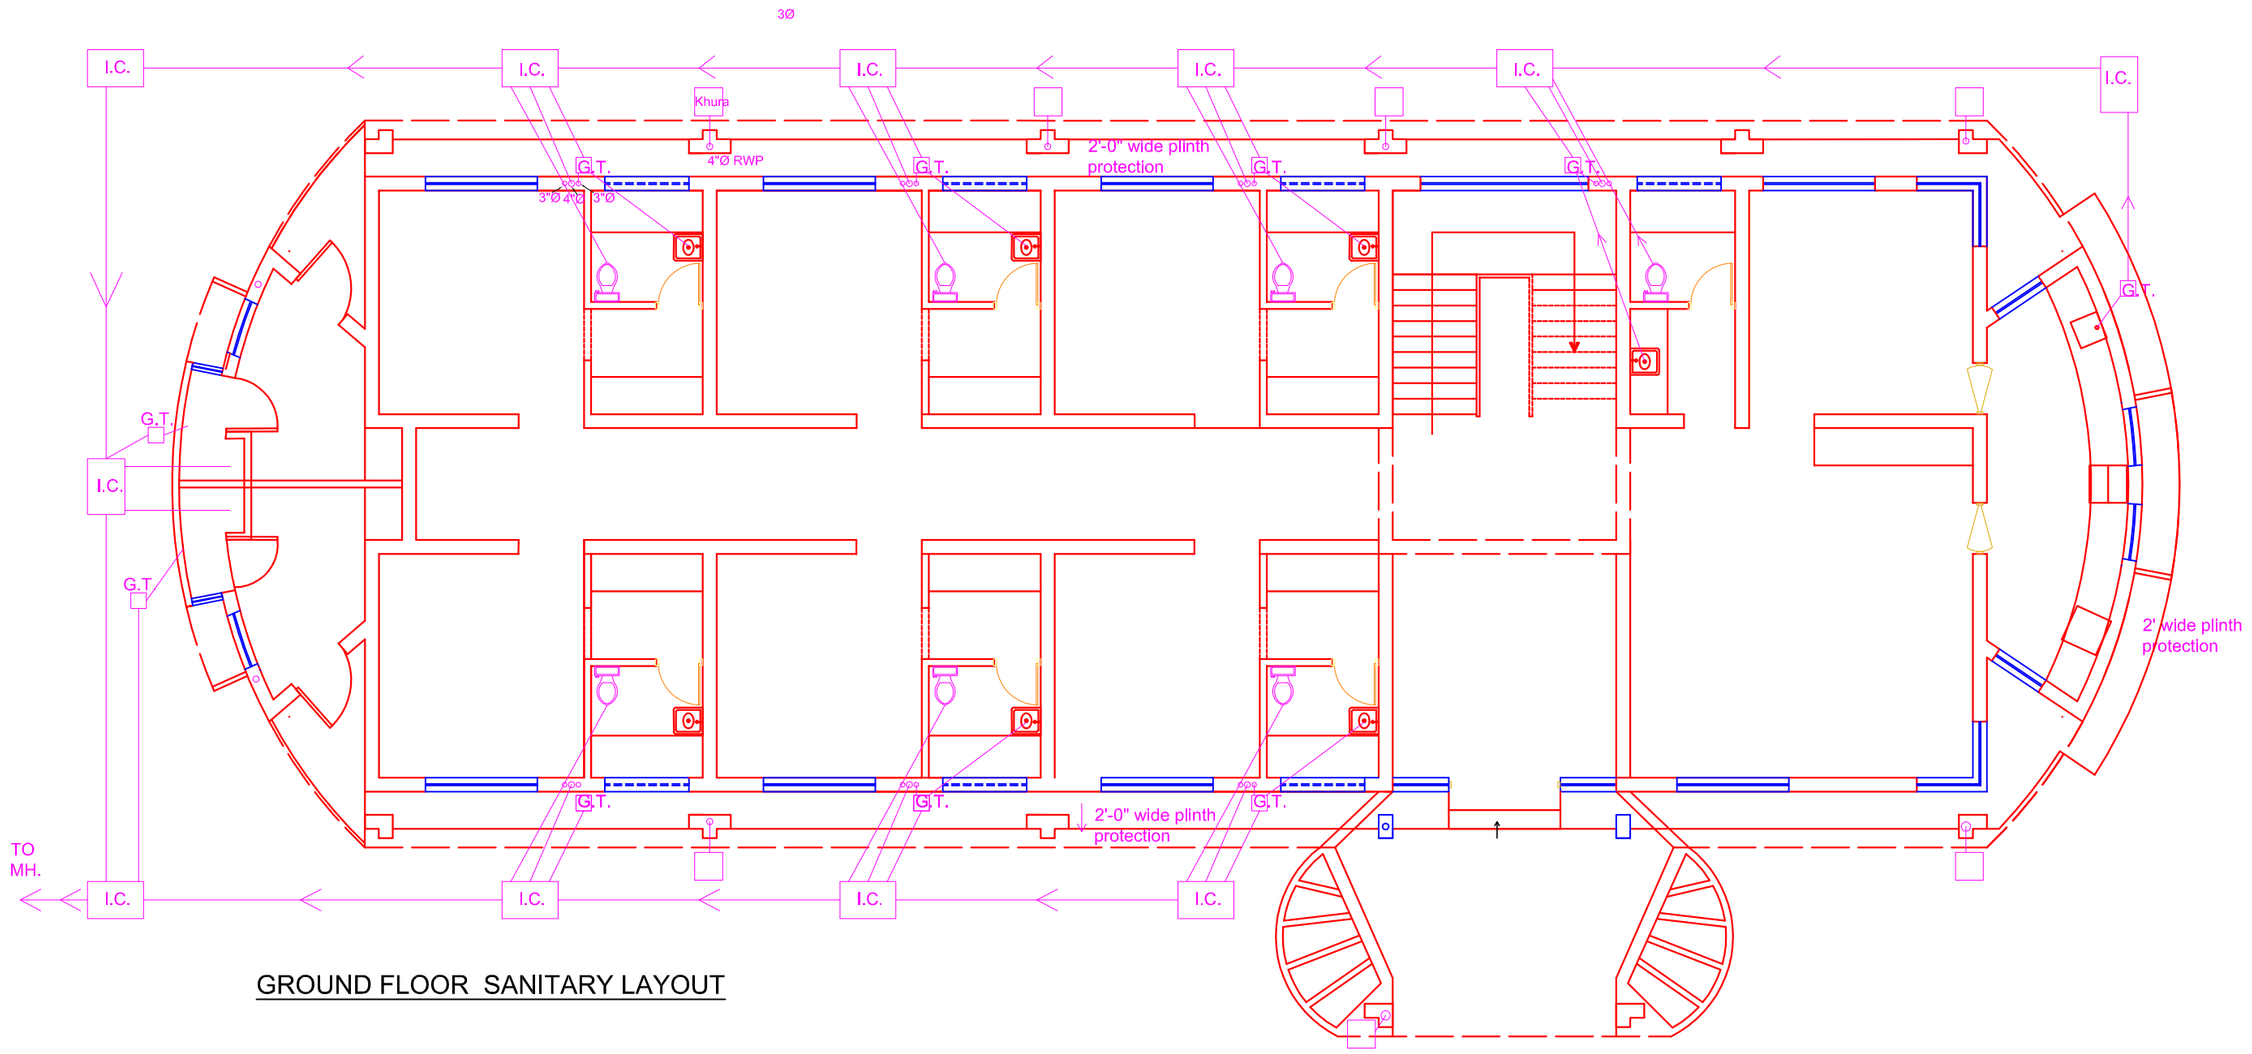

GROUND FLOOR SANITARY LAYOUT

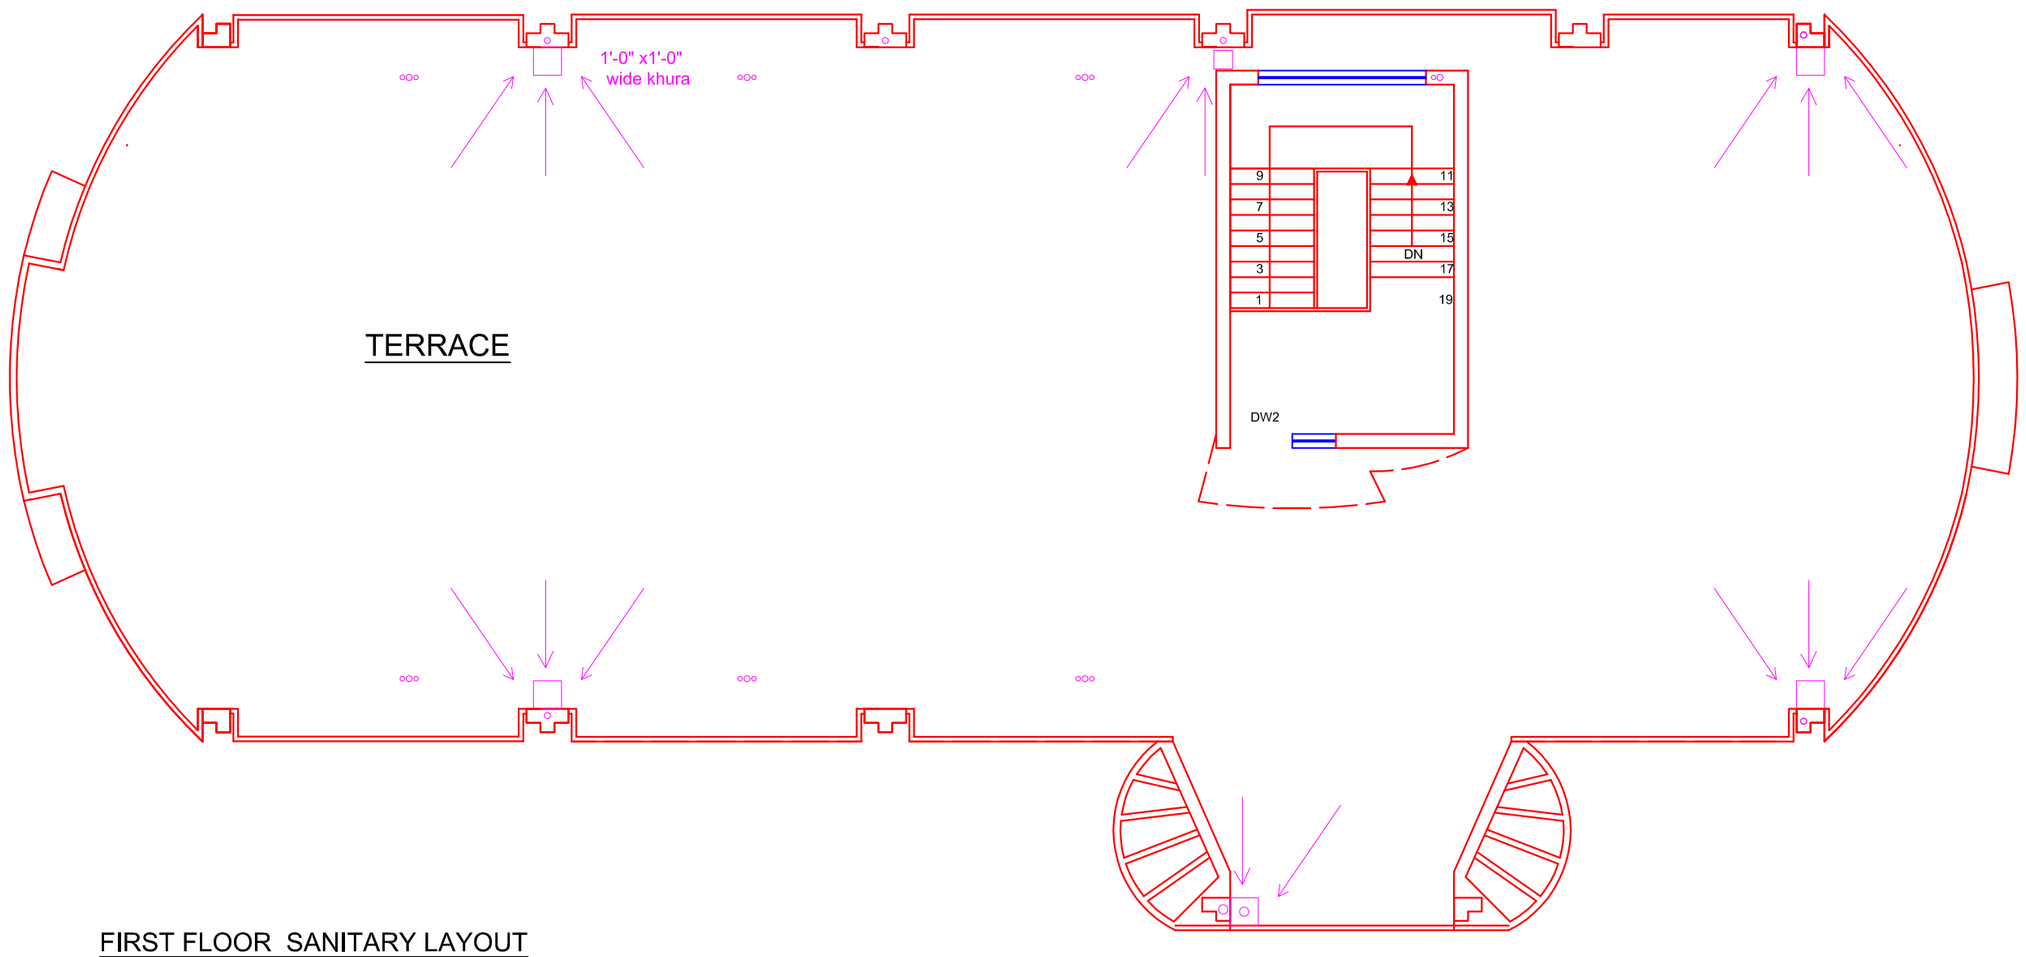

FIRST FLOOR SANITARY LAYOUT

SANITARY LAYOUT OF GUEST HOUSE IN BEANT COLLEGE OF ENGG. & TECH. AT GURDASPUR.

DESIGNED FOR:- BEANT COLLEGE OF ENGG & TECH.

DESIGNED BY:-

Dr. Harvinder Singh | Dr. Hardeep Singh Rai | Ar. Jaspal Kaur

ENDORSED BY:-

TESTING AND CONSULTANCY CELL GURU NANAK DEV ENGG. COLLEGE, LUDHIANA

SHEET NO. -07 | **REF. NO:- TCC/894** | 24-03-15