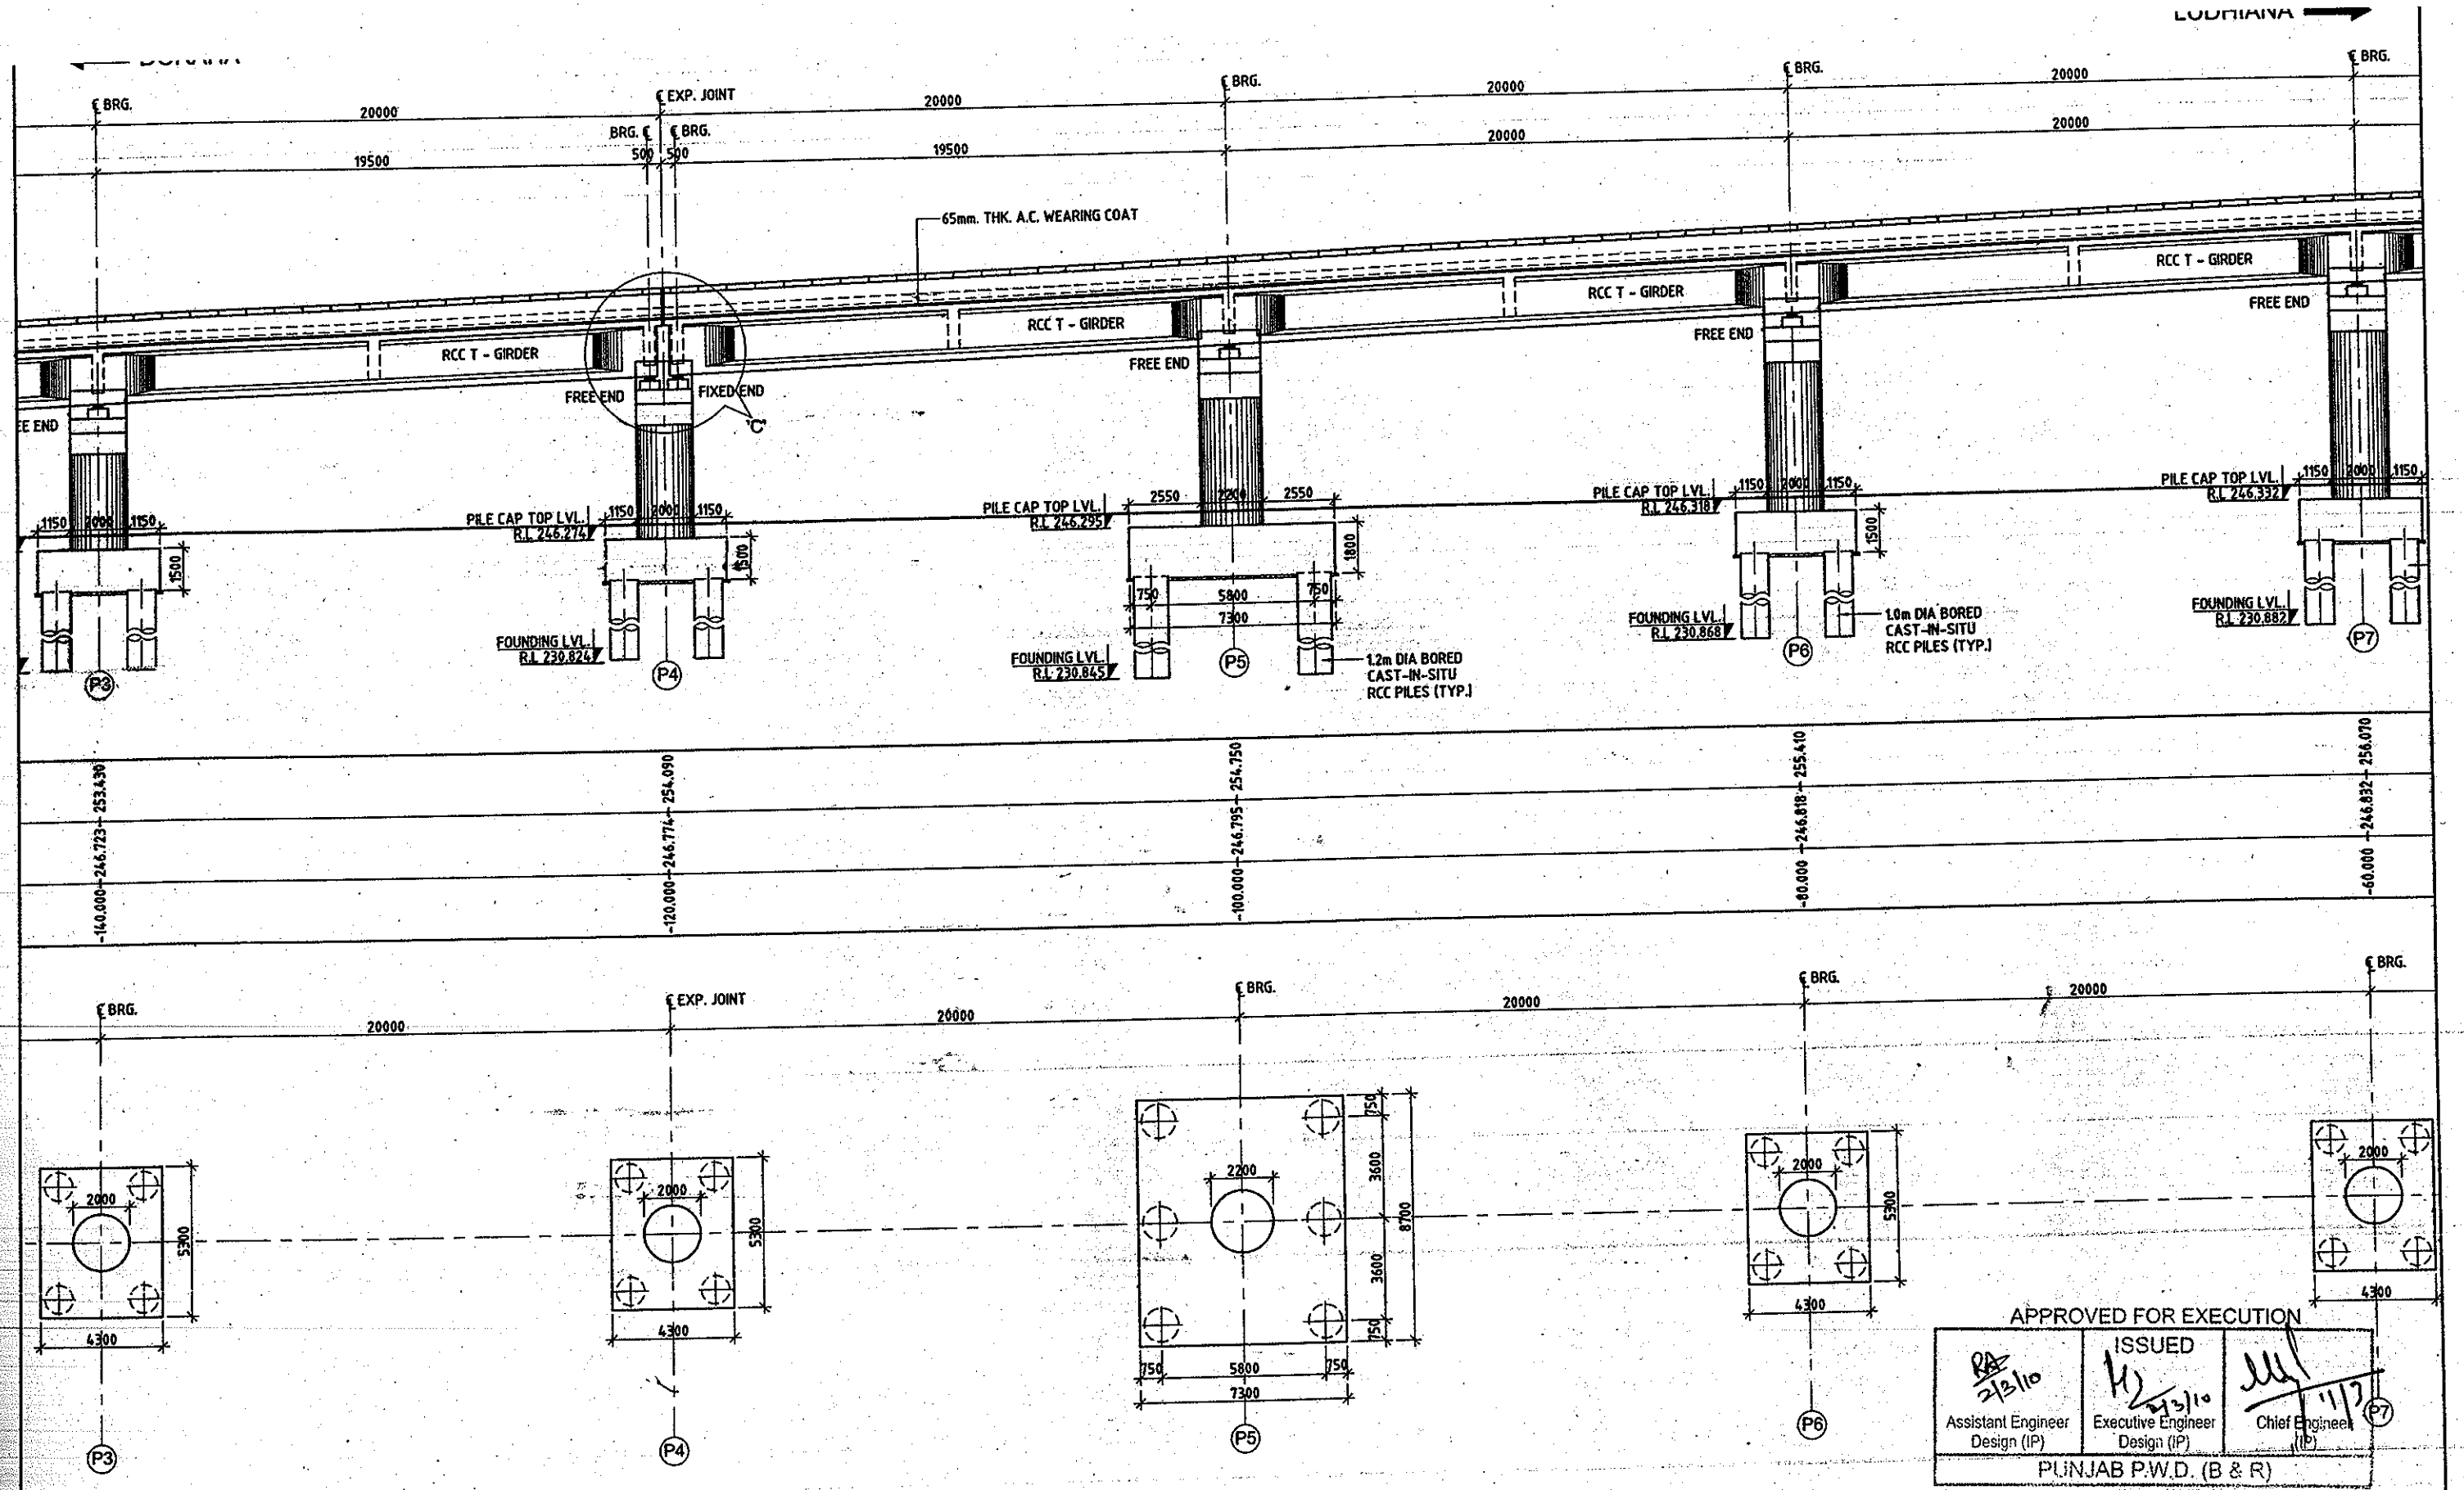

APPROVED FOR EXECUTION

Assistant Engineer Design (IP)	Executive Engineer Design (IP)	Chief Engineer (IP)
2/3/10	2/3/10	1/3/10

PUNJAB P.W.D. (B & R)

THIS DRAWING HAS NOT BEEN PUBLISHED AND IS THE SOLE PROPERTY OF SMEC INDIA PVT. LTD. AND IS ISSUED TO THE PARTY FOR THE SPECIFIC PURPOSE AS STATED IN THE AGREEMENT AND IT SHALL NOT BE REPRODUCED, COPIED LENT OR OTHERWISE DISPOSED OFF DIRECTLY OR INDIRECTLY, NOR USED FOR ANY OTHER PURPOSE OTHER THAN FOR WHICH IT IS FURNISHED.

CLIENT: PIDB — PUNJAB INFRASTRUCTURE DEVELOPMENT BOARD

CONSULTANT: SMEC (India) Pvt. Ltd., DLF BUILDING No 8, C TOWER, 5th FLOOR, CYBER CITY, PHASE-II, GURGAON, HARYANA, INDIA -122 002, Tel : 0124-4380042, 4501900

PROJECT TITLE: PREPARATION OF DETAILED PROJECT REPORT FOR UPGRADATION OF SOUTHERN BYE-PASS LUDHIANA

REV	DATE	DRAWN	DESIGN	CHECKED	APPROVED	DETAILS OF REVISION
R3	26/8/2009	RAWAT	PCK	LKT	S LAHIRI	REVISED AS PER PB. PWD COMMENTS
R2	20/04/2009	RAWAT	PCK	VNM	S LAHIRI	FOOTING AND PIER DIA MODIFIED.
R1	20/03/2009	MKS	PCK	VNM	S LAHIRI	REVISED SPAN ARRANGEMENT
R0	04/02/2009	RAWAT	PCK	LKT	S LAHIRI	FIRST ISSUE

SCALE: AS SHOWN

SHEET SIZE: A2

DETAILED PROJECT REPORT

GENERAL ARRANGEMENT DRAWING FOR ROB. AT PROP.CH. 21+100 (SHEET 2 OF 7)

DPR | DRW | 1213/SMEC/LUDHIANA/21+100/G-01 | R3

CAD File Ref: H:\Structure\1213\FINAL DPR\Revised Drawings R2 (Feb 10)\Bridge CH. 21+100\ROB CH. 21+100 G-01.dwg