DORAHA

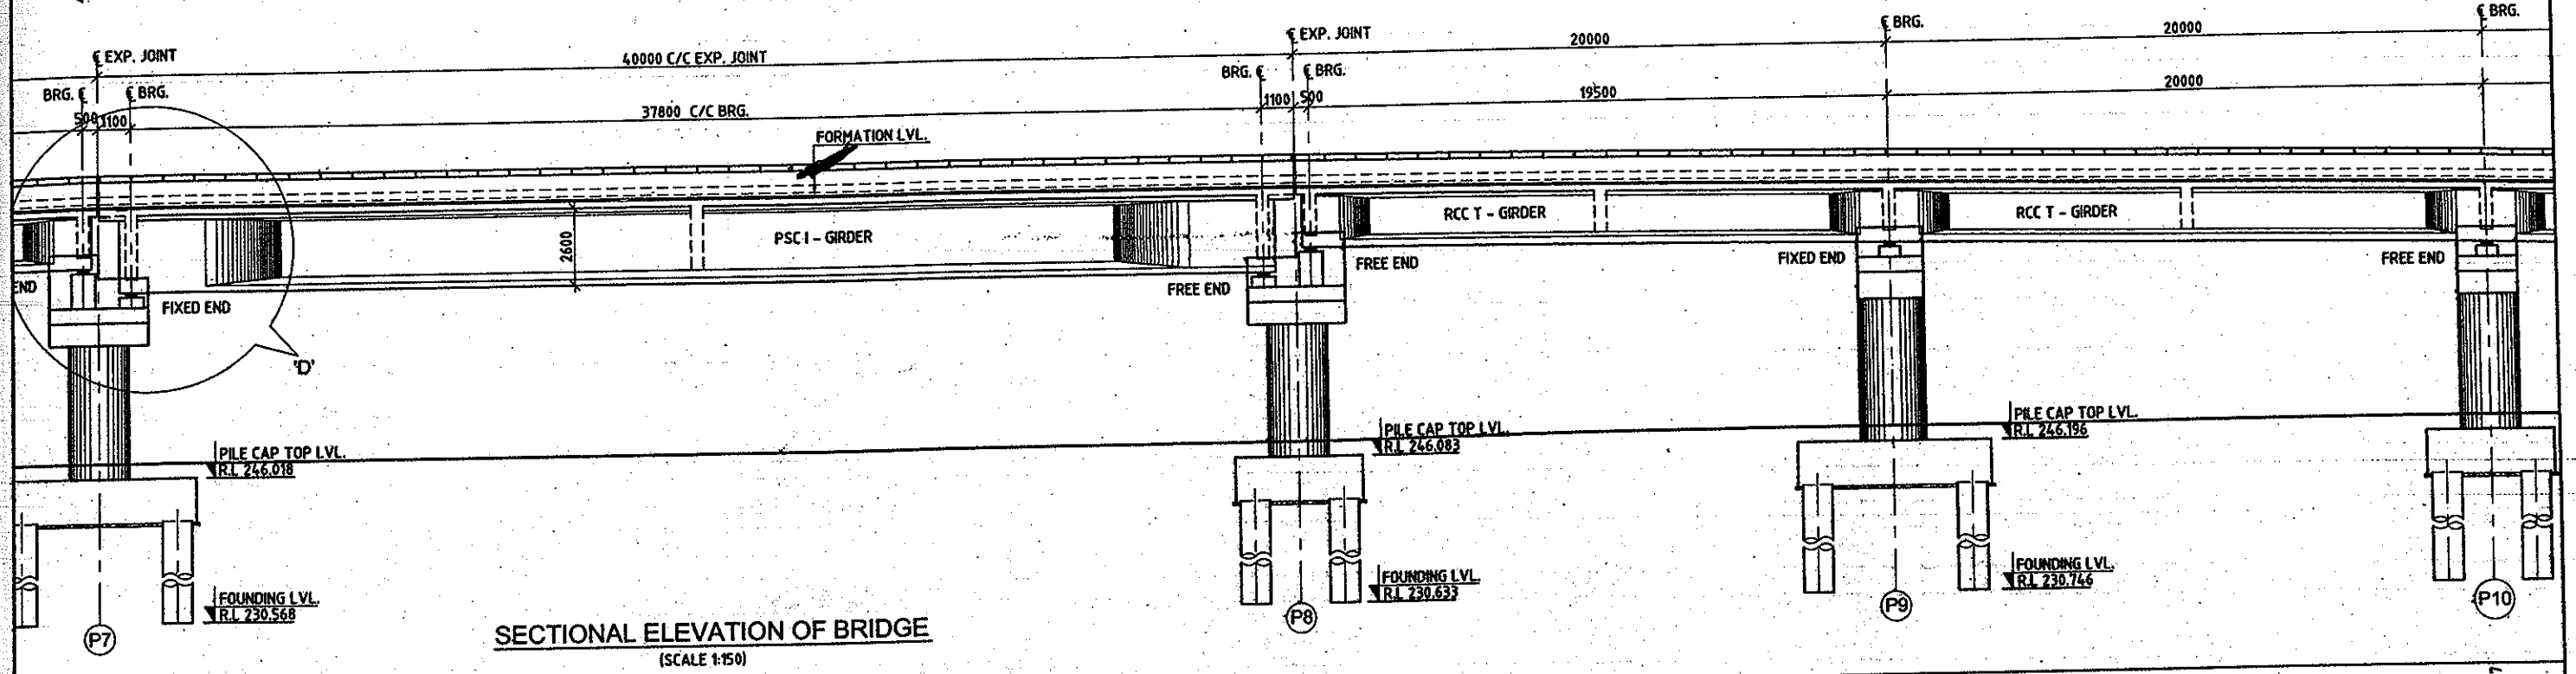

SECTIONAL ELEVATION OF BRIDGE

(SCALE 1:150)

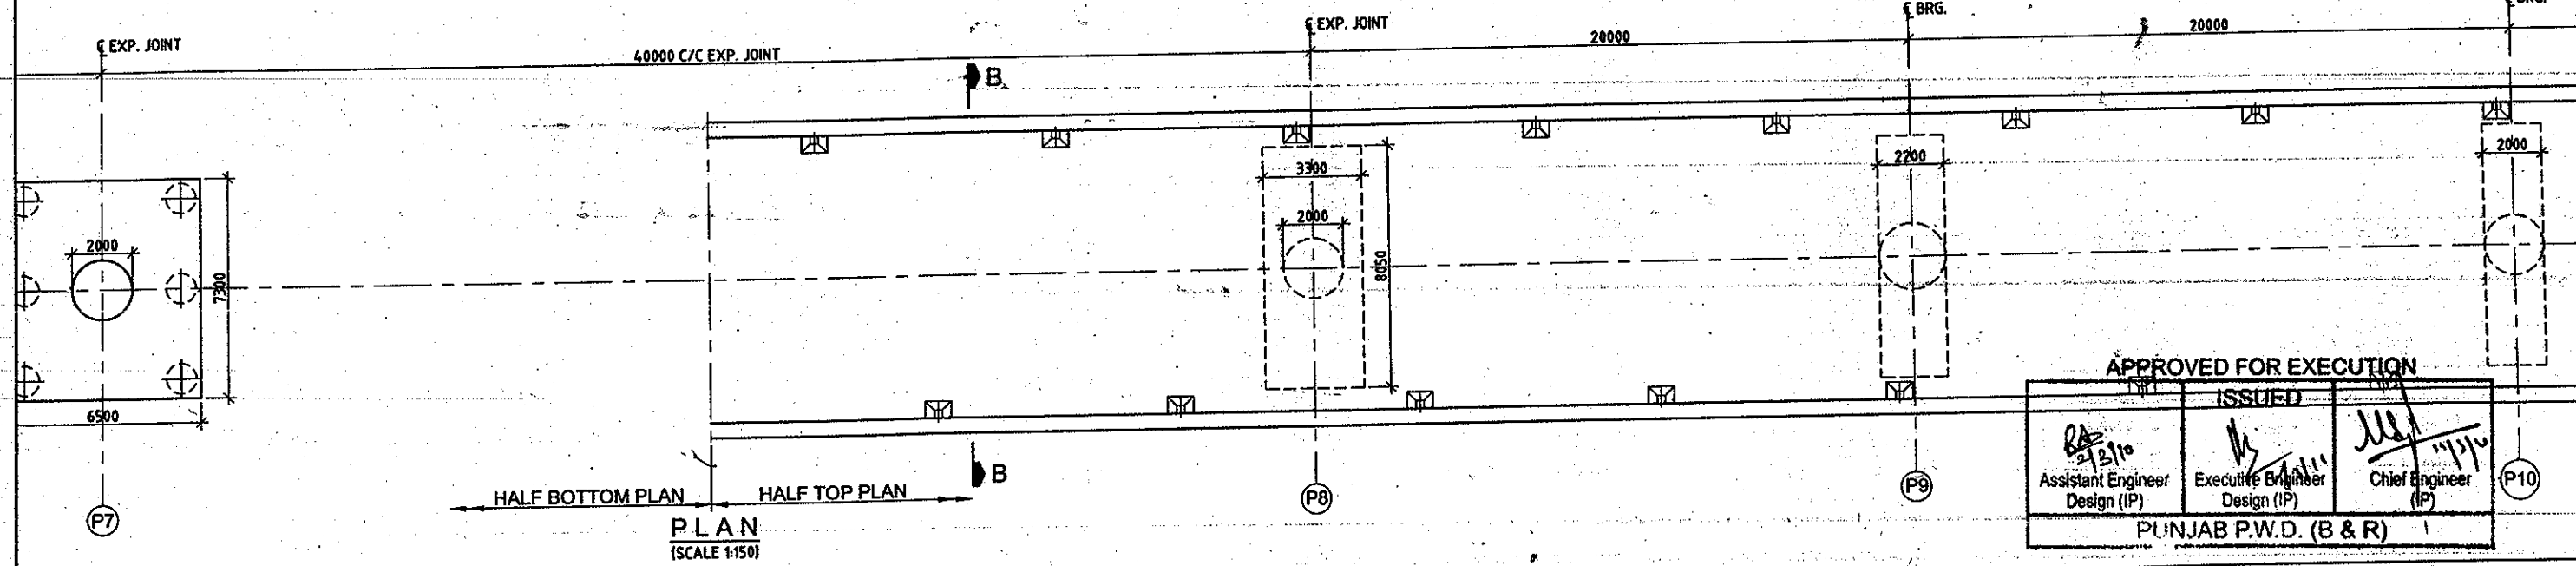

PLAN

(SCALE 1:150)

APPROVED FOR EXECUTION

ISSUED		
2/3/10		1/3/10
Assistant Engineer Design (IP)	Executive Engineer Design (IP)	Chief Engineer (IP)

PUNJAB P.W.D. (B & R)

THIS DRAWING HAS NOT BEEN PUBLISHED AND IS THE SOLE PROPERTY OF SMEC INDIA PVT. LTD. AND IS ISSUED TO THE PARTY FOR THE SPECIFIC PURPOSE AS STATED IN THE AGREEMENT AND IT SHALL NOT BE REPRODUCED, COPIED LENT OR OTHERWISE DISPOSED OFF DIRECTLY OR INDIRECTLY, NOR USED FOR ANY OTHER PURPOSE OTHER THAN FOR WHICH IT IS FURNISHED.

CLIENT : PIDB — PUNJAB INFRASTRUCTURE DEVELOPMENT BOARD

CONSULTANT : SMEC

SMEC (India) Pvt. Ltd.
DLF BUILDING No 8, C TOWER, 5th FLOOR,
CYBER CITY, PHASE-II,GURGAON,
HARYANA, INDIA -122 002
Tel : 0124-4380042, 4501100

PROJECT TITLE : PREPARATION OF DETAILED PROJECT REPORT FOR UPGRADATION OF SOUTHERN BYE-PASS LUDHIANA

REV	DATE	DRAWN	DESIGN	CHECKED	APPROVED	DETAILS OF REVISION
R2	26/8/2009	RAWAT	PCK	LKT	S LAHIRI	REVISED AS PER PB. PWD COMMENTS
R1	20/03/2009	MKS	PCK	LKT	S LAHIRI	REVISED SPAN ARRANGEMENT
R0	04/02/2009	RAWAT	PCK	LKT	S LAHIRI	FIRST ISSUE

SCALE: AS SHOWN

SHEET SIZE: A2

DETAILED PROJECT REPORT

GENERAL ARRANGEMENT DRAWING FOR FLYOVER AT PROP.CH. 22+005

(SHEET 3 OF 6)

DPR | DRW | 1213/SMEC/LUDHIANA/22+005/G-01 | R2

CAD File Ref: H:\Structure\1213\FINAL DPR\Revised Drawings R2 (Feb 10)\Bridge CH. 22+005\FLYOVER CH. 22+005 G-01.dwg

DORAHA

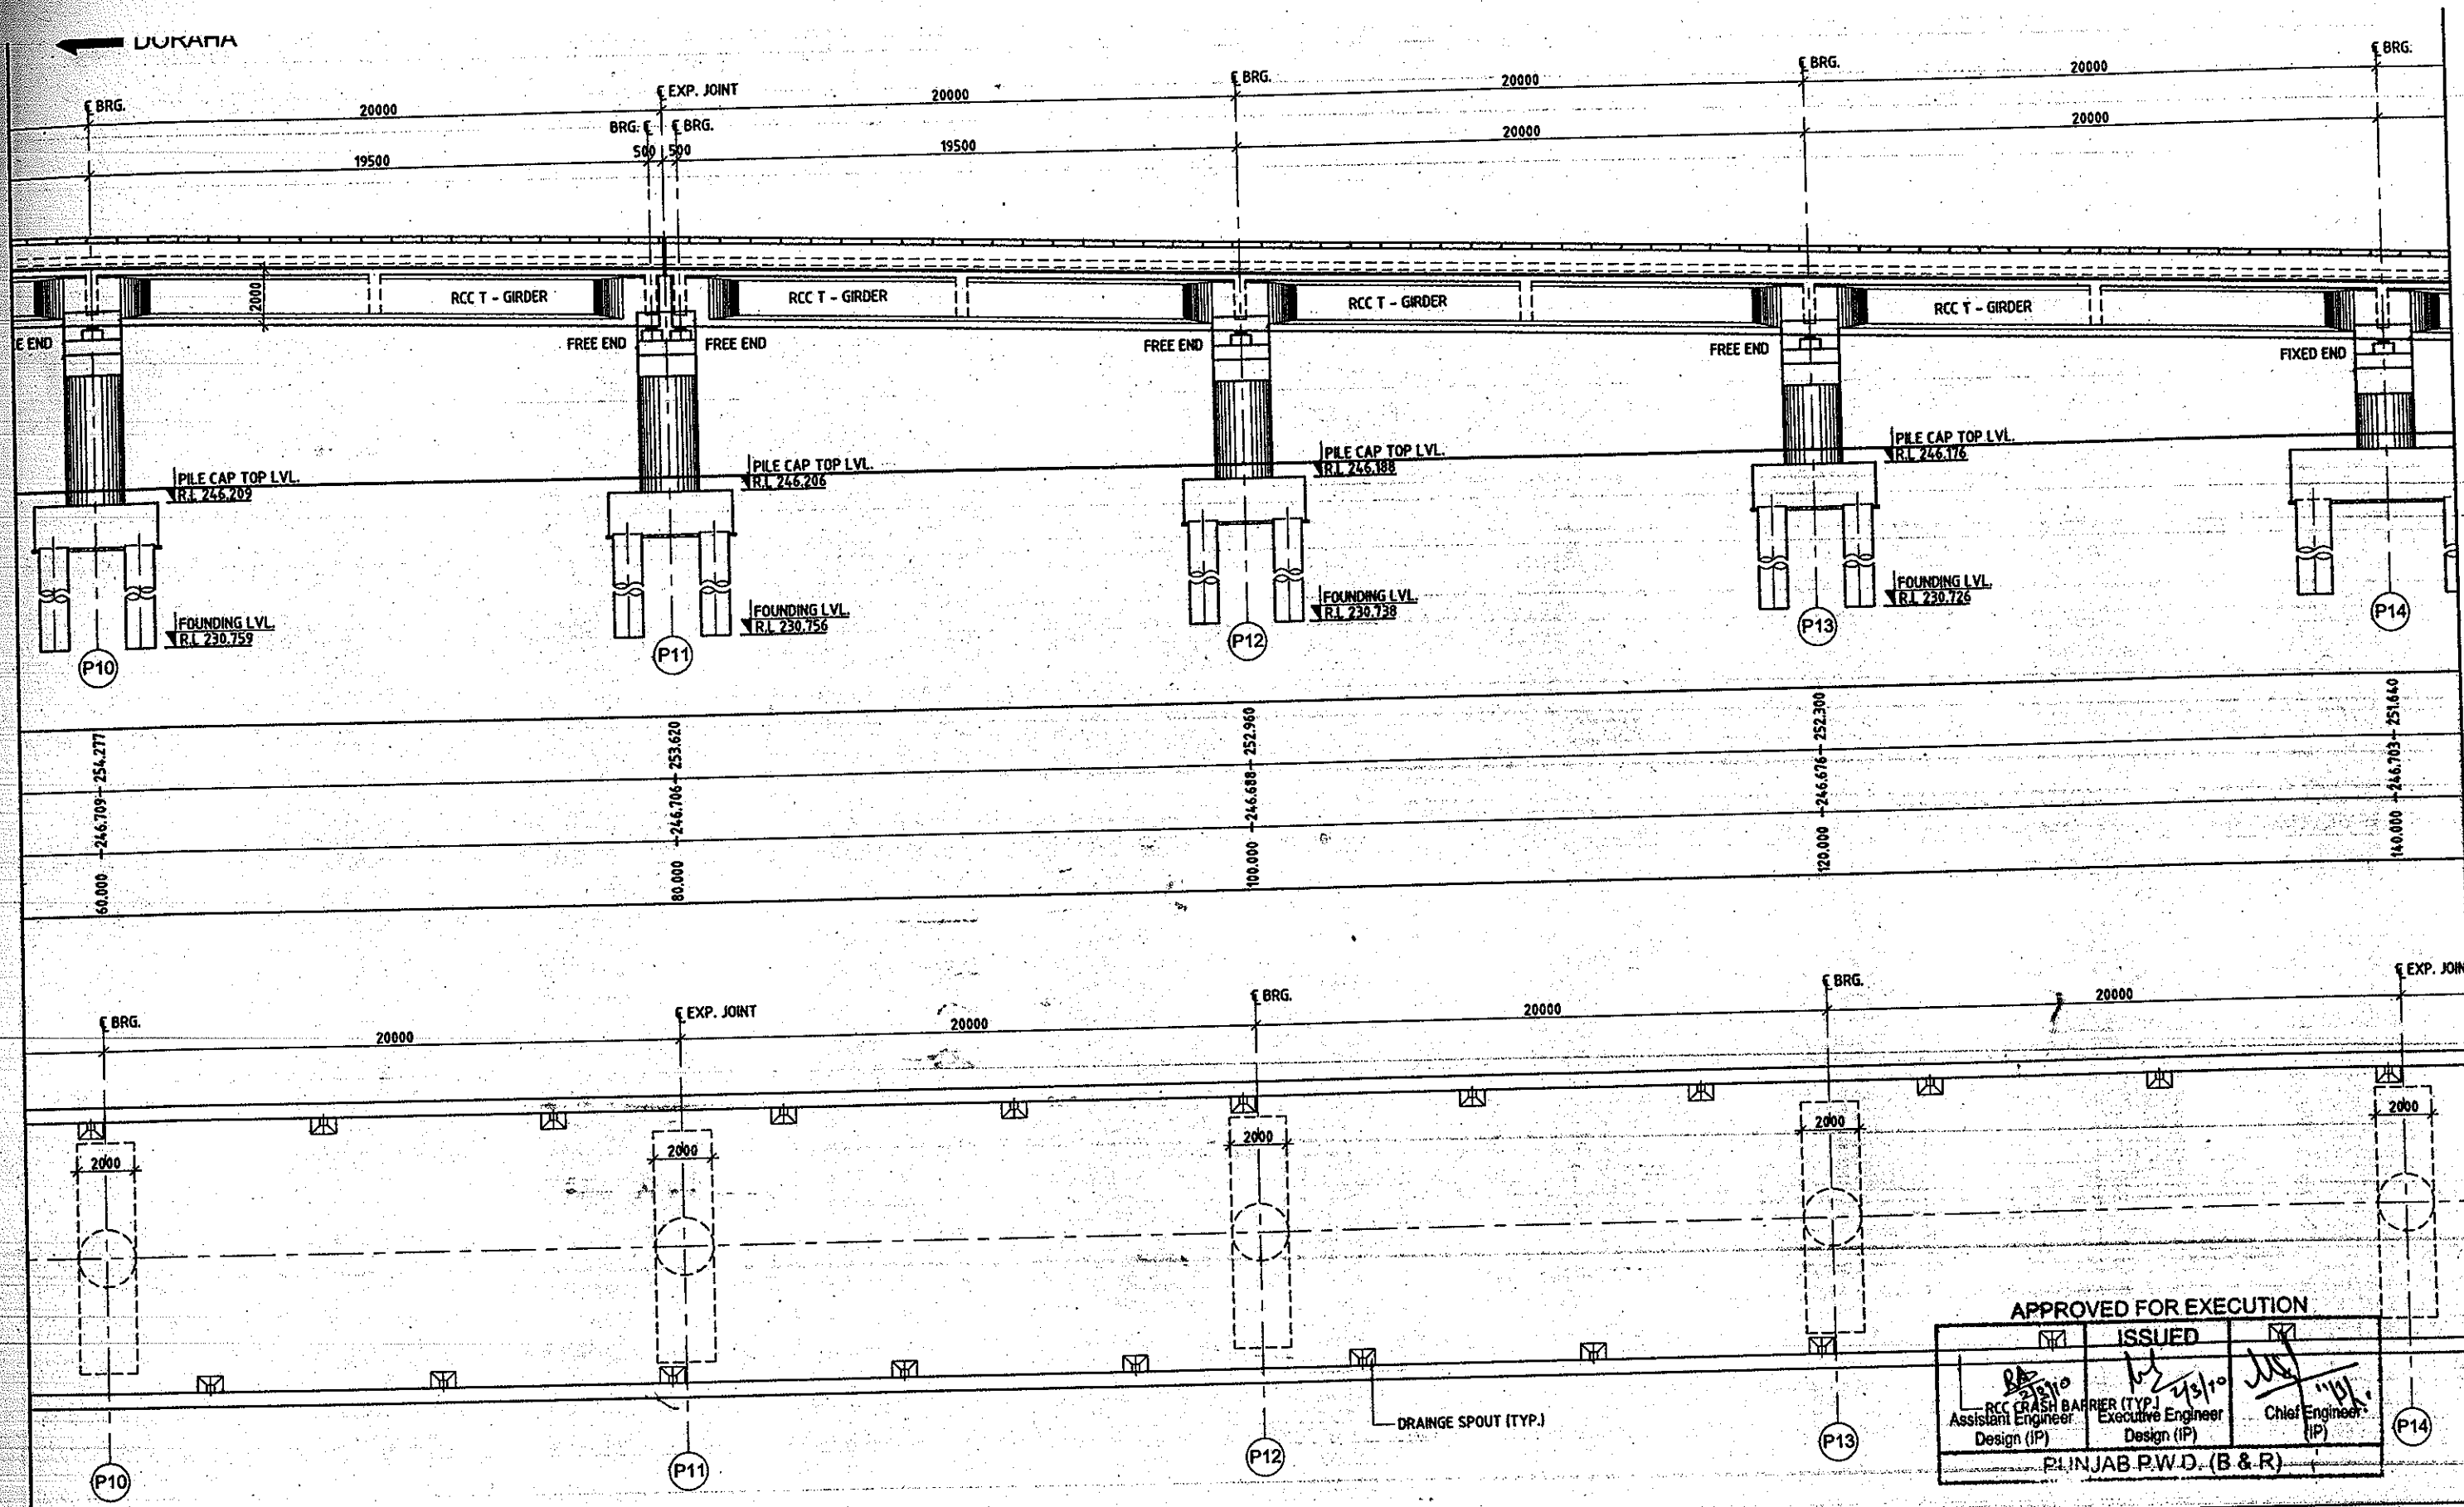

APPROVED FOR EXECUTION

ISSUED		
Assistant Engineer Design (IP)	Executive Engineer Design (IP)	Chief Engineer (IP)

PUNJAB P.W.D. (B & R)

THIS DRAWING HAS NOT BEEN PUBLISHED AND IS THE SOLE PROPERTY OF SMEC INDIA PVT. LTD. AND IS ISSUED TO THE PARTY FOR THE SPECIFIC PURPOSE AS STATED IN THE AGREEMENT AND IT SHALL NOT BE REPRODUCED, COPIED LENT OR OTHERWISE DISPOSED OFF DIRECTLY OR INDIRECTLY, NOR USED FOR ANY OTHER PURPOSE OTHER THAN FOR WHICH IT IS FURNISHED.

REV	DATE	DRAWN	DESIGN	CHECKED	APPROVED	DETAILS OF REVISION
R2	26/8/2009	RAWAT	PCK	LKT	S LAHIRI	REVISED AS PER PB. PWD COMMENT'S
R1	20/03/2009	MKS	PCK	LKT	S LAHIRI	REVISED SPAN ARRANGEMENT
R0	04/02/2009	RAWAT	PCK	LKT	S LAHIRI	FIRST ISSUE

CLIENT : PIDB — PUNJAB INFRASTRUCTURE DEVELOPMENT BOARD

CONSULTANT : SMEC (India) Pvt. Ltd.
DLF BUILDING No 8, C TOWER, 5th FLOOR, CYBER CITY, PHASE-II, GURGAON, HARYANA, INDIA -122 002
Tel : 0124-4380042, 4501100

PROJECT TITLE : PREPARATION OF DETAILED PROJECT REPORT FOR UPGRADATION OF SOUTHERN BYE-PASS LUDHIANA

SCALE: AS SHOWN

SHEET SIZE: A2

DETAILED PROJECT REPORT

GENERAL ARRANGEMENT DRAWING FOR FLYOVER AT PROP.CH. 22+005 (SHEET 4 OF 6)

DPR	DRW		
		1213/SMEC/LUDHIANA/22+005/G-01	R2

CAD File Ref: H:\Structure\1213\FINAL DPR\Revised Drawings R2 (Feb 10)\Bridge CH. 22+005\FLYOVER CH. 22+005 G-01.dwg