DORAHA

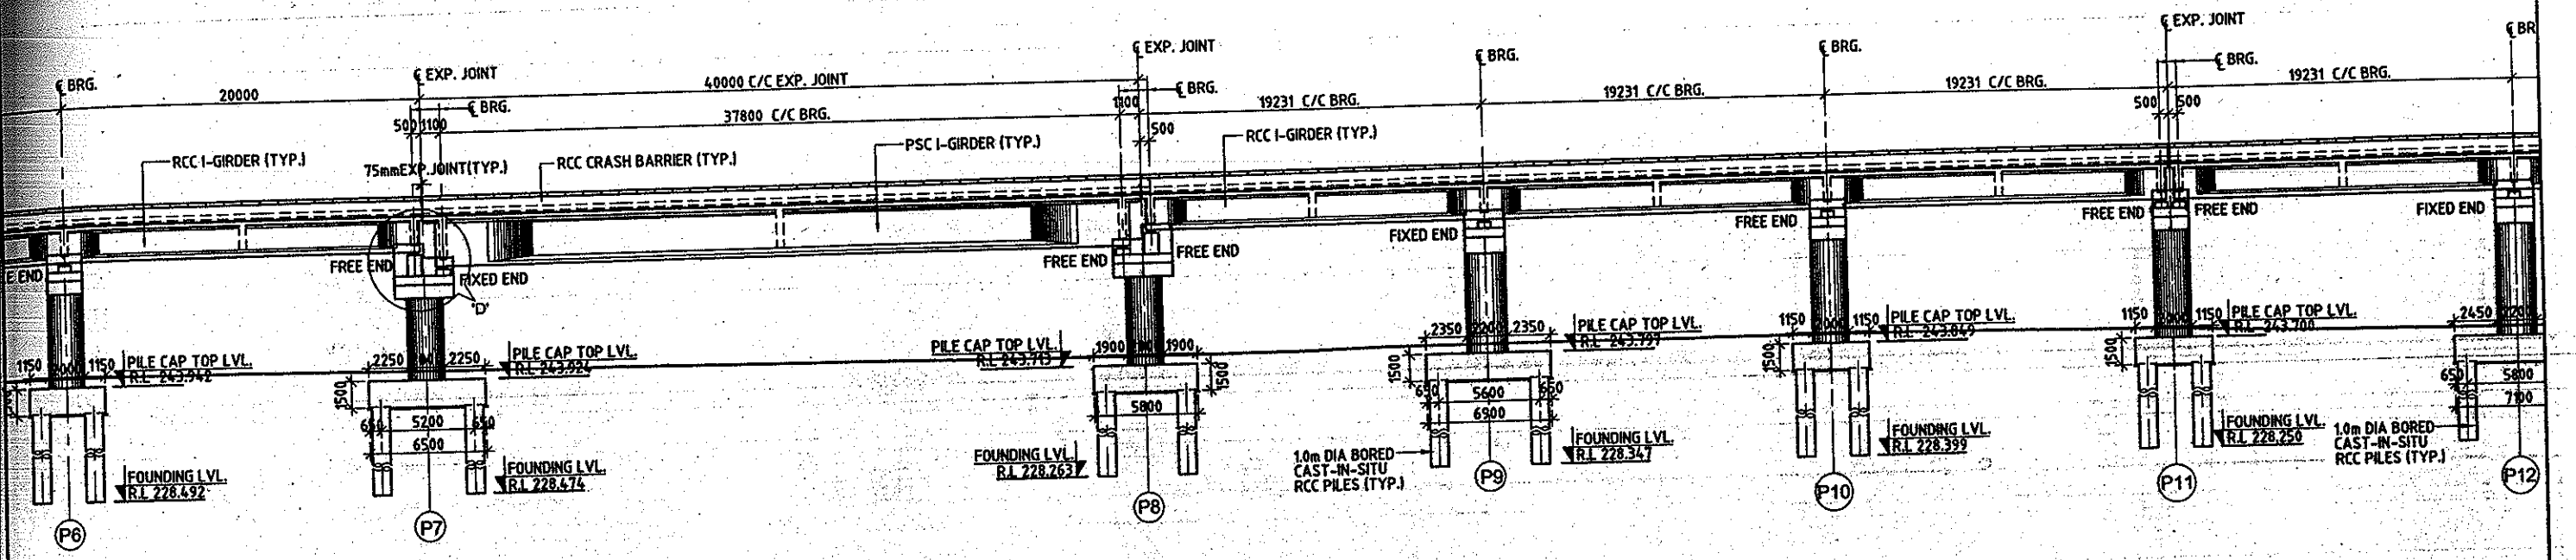

-430.000 244.442 253.008
-410.000 244.424 253.123
-370.000 244.213 253.271
-350.769 244.297 253.342
-331.538 244.349 253.414
-312.307 244.200 253.485
-293.076 243.899 253.556

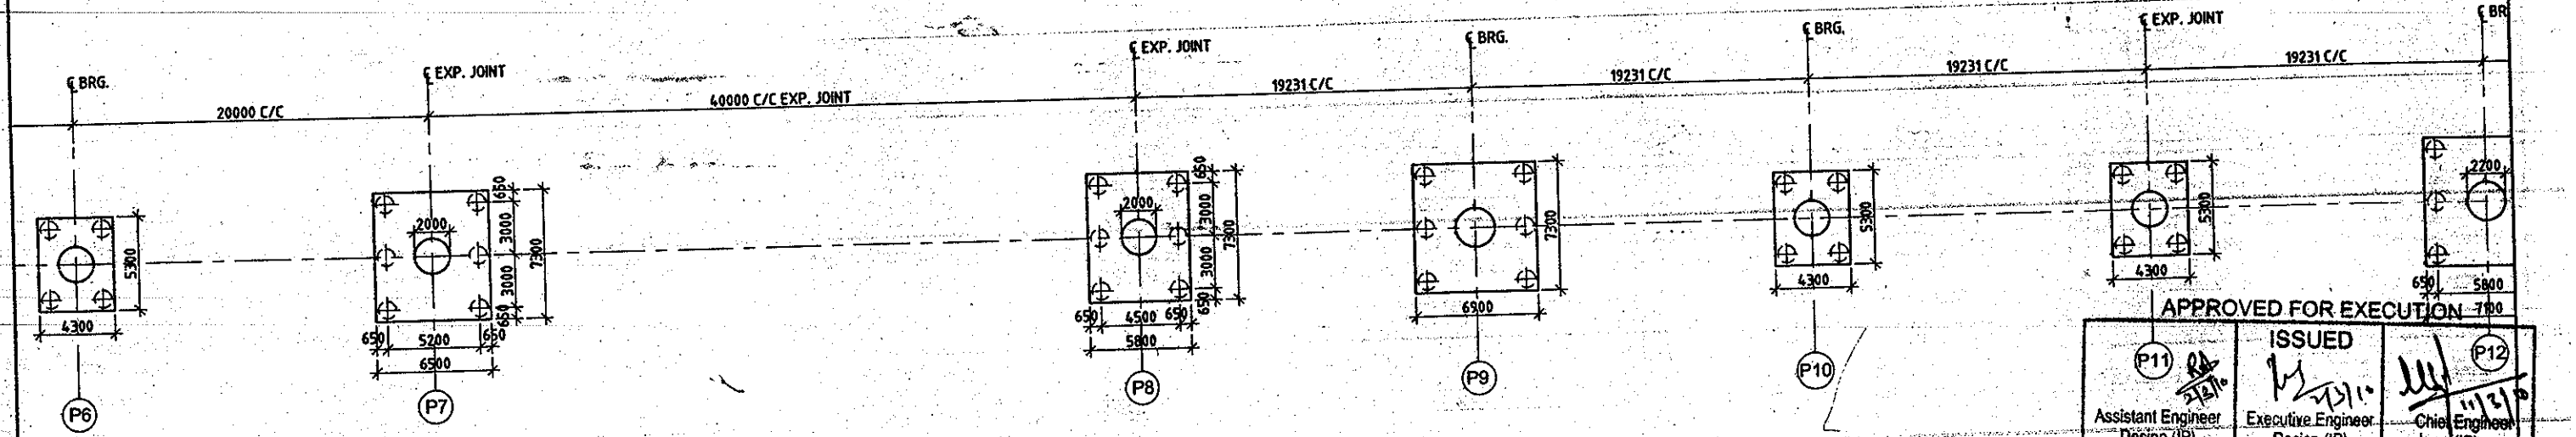

APPROVED FOR EXECUTION

P11	ISSUED	P12
Assistant Engineer Design (IP)	Executive Engineer Design (IP)	Chief Engineer (IP)

PUNJAB P.W.D. (B & R)

THIS DRAWING HAS NOT BEEN PUBLISHED AND IS THE SOLE PROPERTY OF SMEC INDIA PVT. LTD. AND IS ISSUED TO THE PARTY FOR THE SPECIFIC PURPOSE AS STATED IN THE AGREEMENT AND IT SHALL NOT BE REPRODUCED, COPIED LENT OR OTHERWISE DISPOSED OFF DIRECTLY OR INDIRECTLY, NOR USED FOR ANY OTHER PURPOSE OTHER THAN FOR WHICH IT IS FURNISHED.

CLIENT : PIDB — PUNJAB INFRASTRUCTURE DEVELOPMENT BOARD

CONSULTANT : SMEC — SMEC (India) Pvt. Ltd., DLF BUILDING No 8, C TOWER, 5th FLOOR, CYBER CITY, PHASE-II, GURGAON, HARYANA, INDIA -122 002, Tel : 0124-4380042, 4501100

PROJECT TITLE : PREPARATION OF DETAILED PROJECT REPORT FOR UPGRADATION OF SOUTHERN BYE-PASS LUDHIANA

REV	DATE	DRAWN	DESIGN	CHECKED	APPROVED	DETAILS OF REVISION
R2	26/8/2009	RAWAT	PCK	LKT	S LAHIRI	REVISED AS PER PB. PWD COMMENT'S
R1	20/03/2009	RAWAT	PCK	LKT	S LAHIRI	REVISED SPAN ARRANGEMENT
R0	06/03/2009	RAWAT	PCK	LKT	S LAHIRI	FIRST ISSUE

SCALE: AS SHOWN
SHEET SIZE: A2

DETAILED PROJECT REPORT
GENERAL ARRANGEMENT DRAWING FOR ELEVATED BRIDGE AT PROP. CH. 24+686
(SHEET 2 OF 10)

DPR | DRW | 1213/SMEC/LUDHIANA/EB/24+686/G-01 | R2

CAD File Ref: H:\Structure\1213\FINAL DPR\Revised Drawings R2 (Feb 10)\Bridge CH. 24+685\ELEVATED CH.24+686 G-01.dwg