BEAUTIFICATION OF DURGIANA MANDIR COMPLEX AMRITSAR

(PROPOSED PARKING)

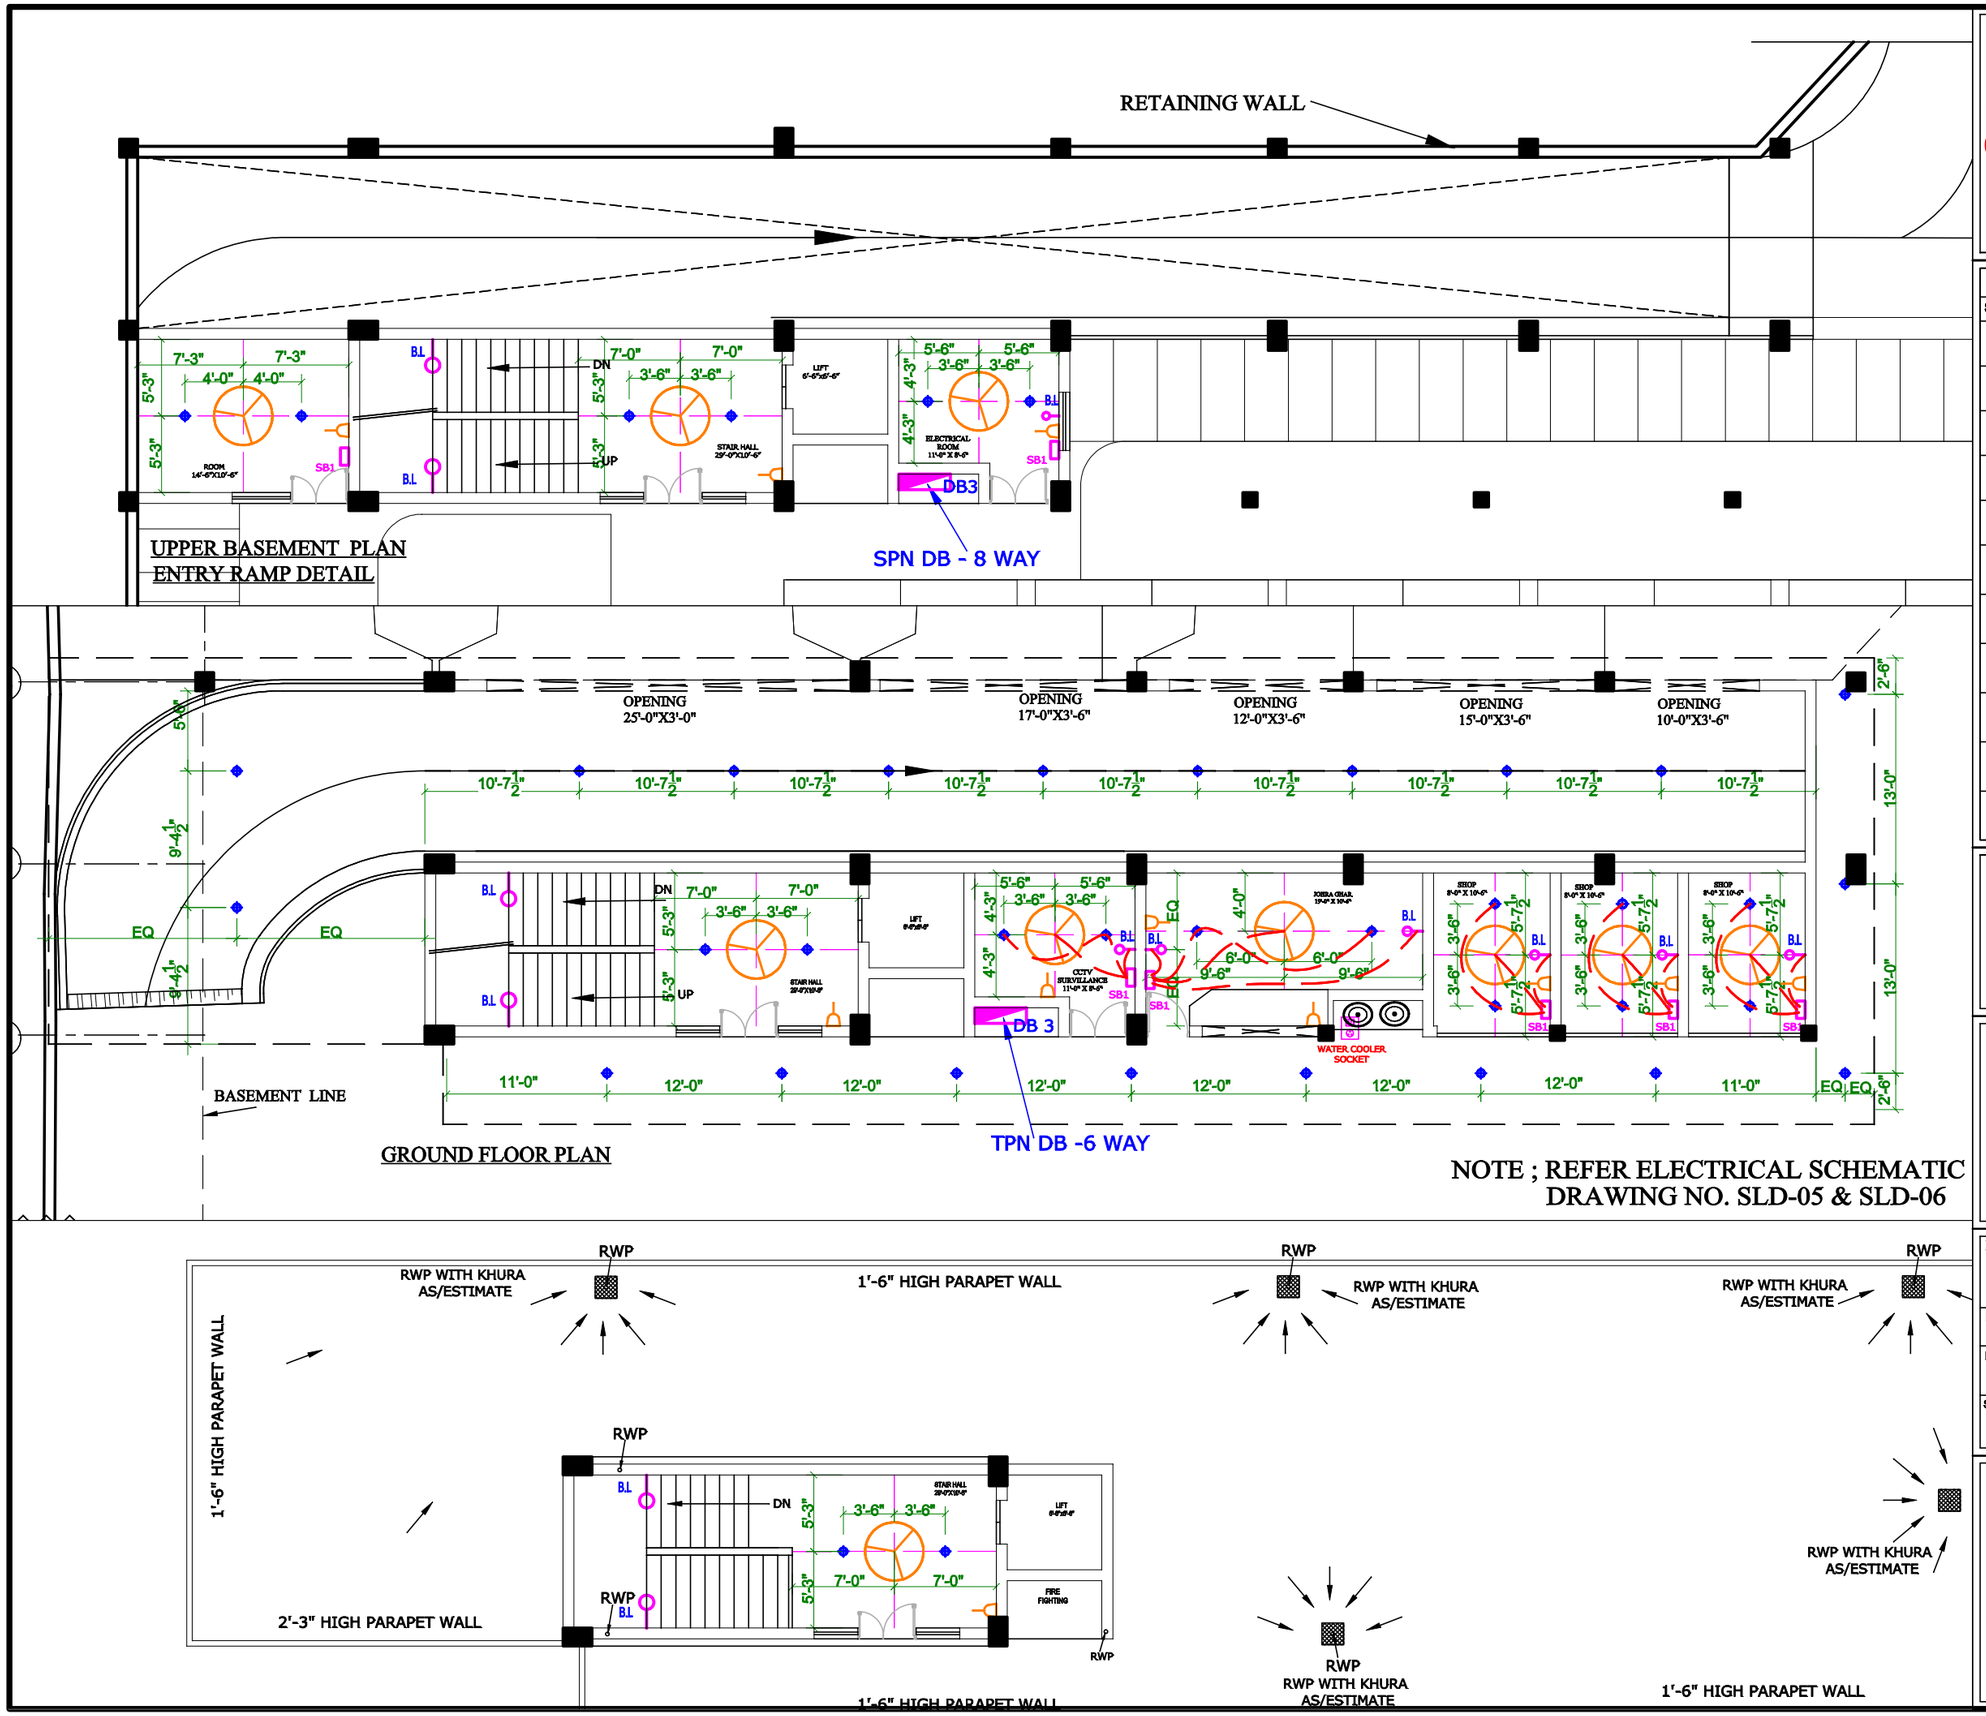

LEGEND

SR.NO.	SYMBOL	NAME	DESCRIPTION
1.		L.D.B	DISTRIBUTION BOARD
2.		----	CEILING FAN
3.		----	CEILING LIGHT POINT
4.		B.L	BRACKET LIGHT
5.		T.L	TUBE LIGHT
6.		SB1	SWITCH BOARD AT 4'-6"
7.		LIGHT SOCKET	6 A SOCKET AT 4'-6"
8.		EF	EXHAUST FAN
9.		PP	16 A POWER SOCKET
10.		METER LOAD SOCKET 20 A	WATER COOLER SOCKET
11.		W.F	WALL FAN

OWNER :

ELECTRICAL CONSULTANT :-

BALWINDER SINGH
OFFICE:24/8,INDUSTRIAL AREA,PHASE-II,CHANDIGARH
BRANCH OFFICE:W2/313,TEACHERS COLONY,HIRA MAHAL,NABHA.
PHONE NO.9872455534,9501105681

DRAWING TITLE
INTERNAL ELECTRIFICATION
DRG. FOR ENTRY RAMP
BLOCK - B

DRAWING NO. ELP 05	DRAWN BY
PROJ.NO. :- 0967	CHKD. BY SHARDA PAL
SCALE: 1/16" - 1'-0"	DATE 11.02.13

ARCHITECTS CONSORTIUM
ARCHITECTS, PLANNERS, ENGINEERS,
INTERIOR & INDUSTRIAL DESIGNERS
S.C.O - 42, PHASE-3B2, MOHALI. (Pb.).
☎- 0172-5093132; 4643132;
- 98154 43132.
E-mail - info@sudvivek.com
Web site :- www.sudvivek.com

®
COPYRIGHT