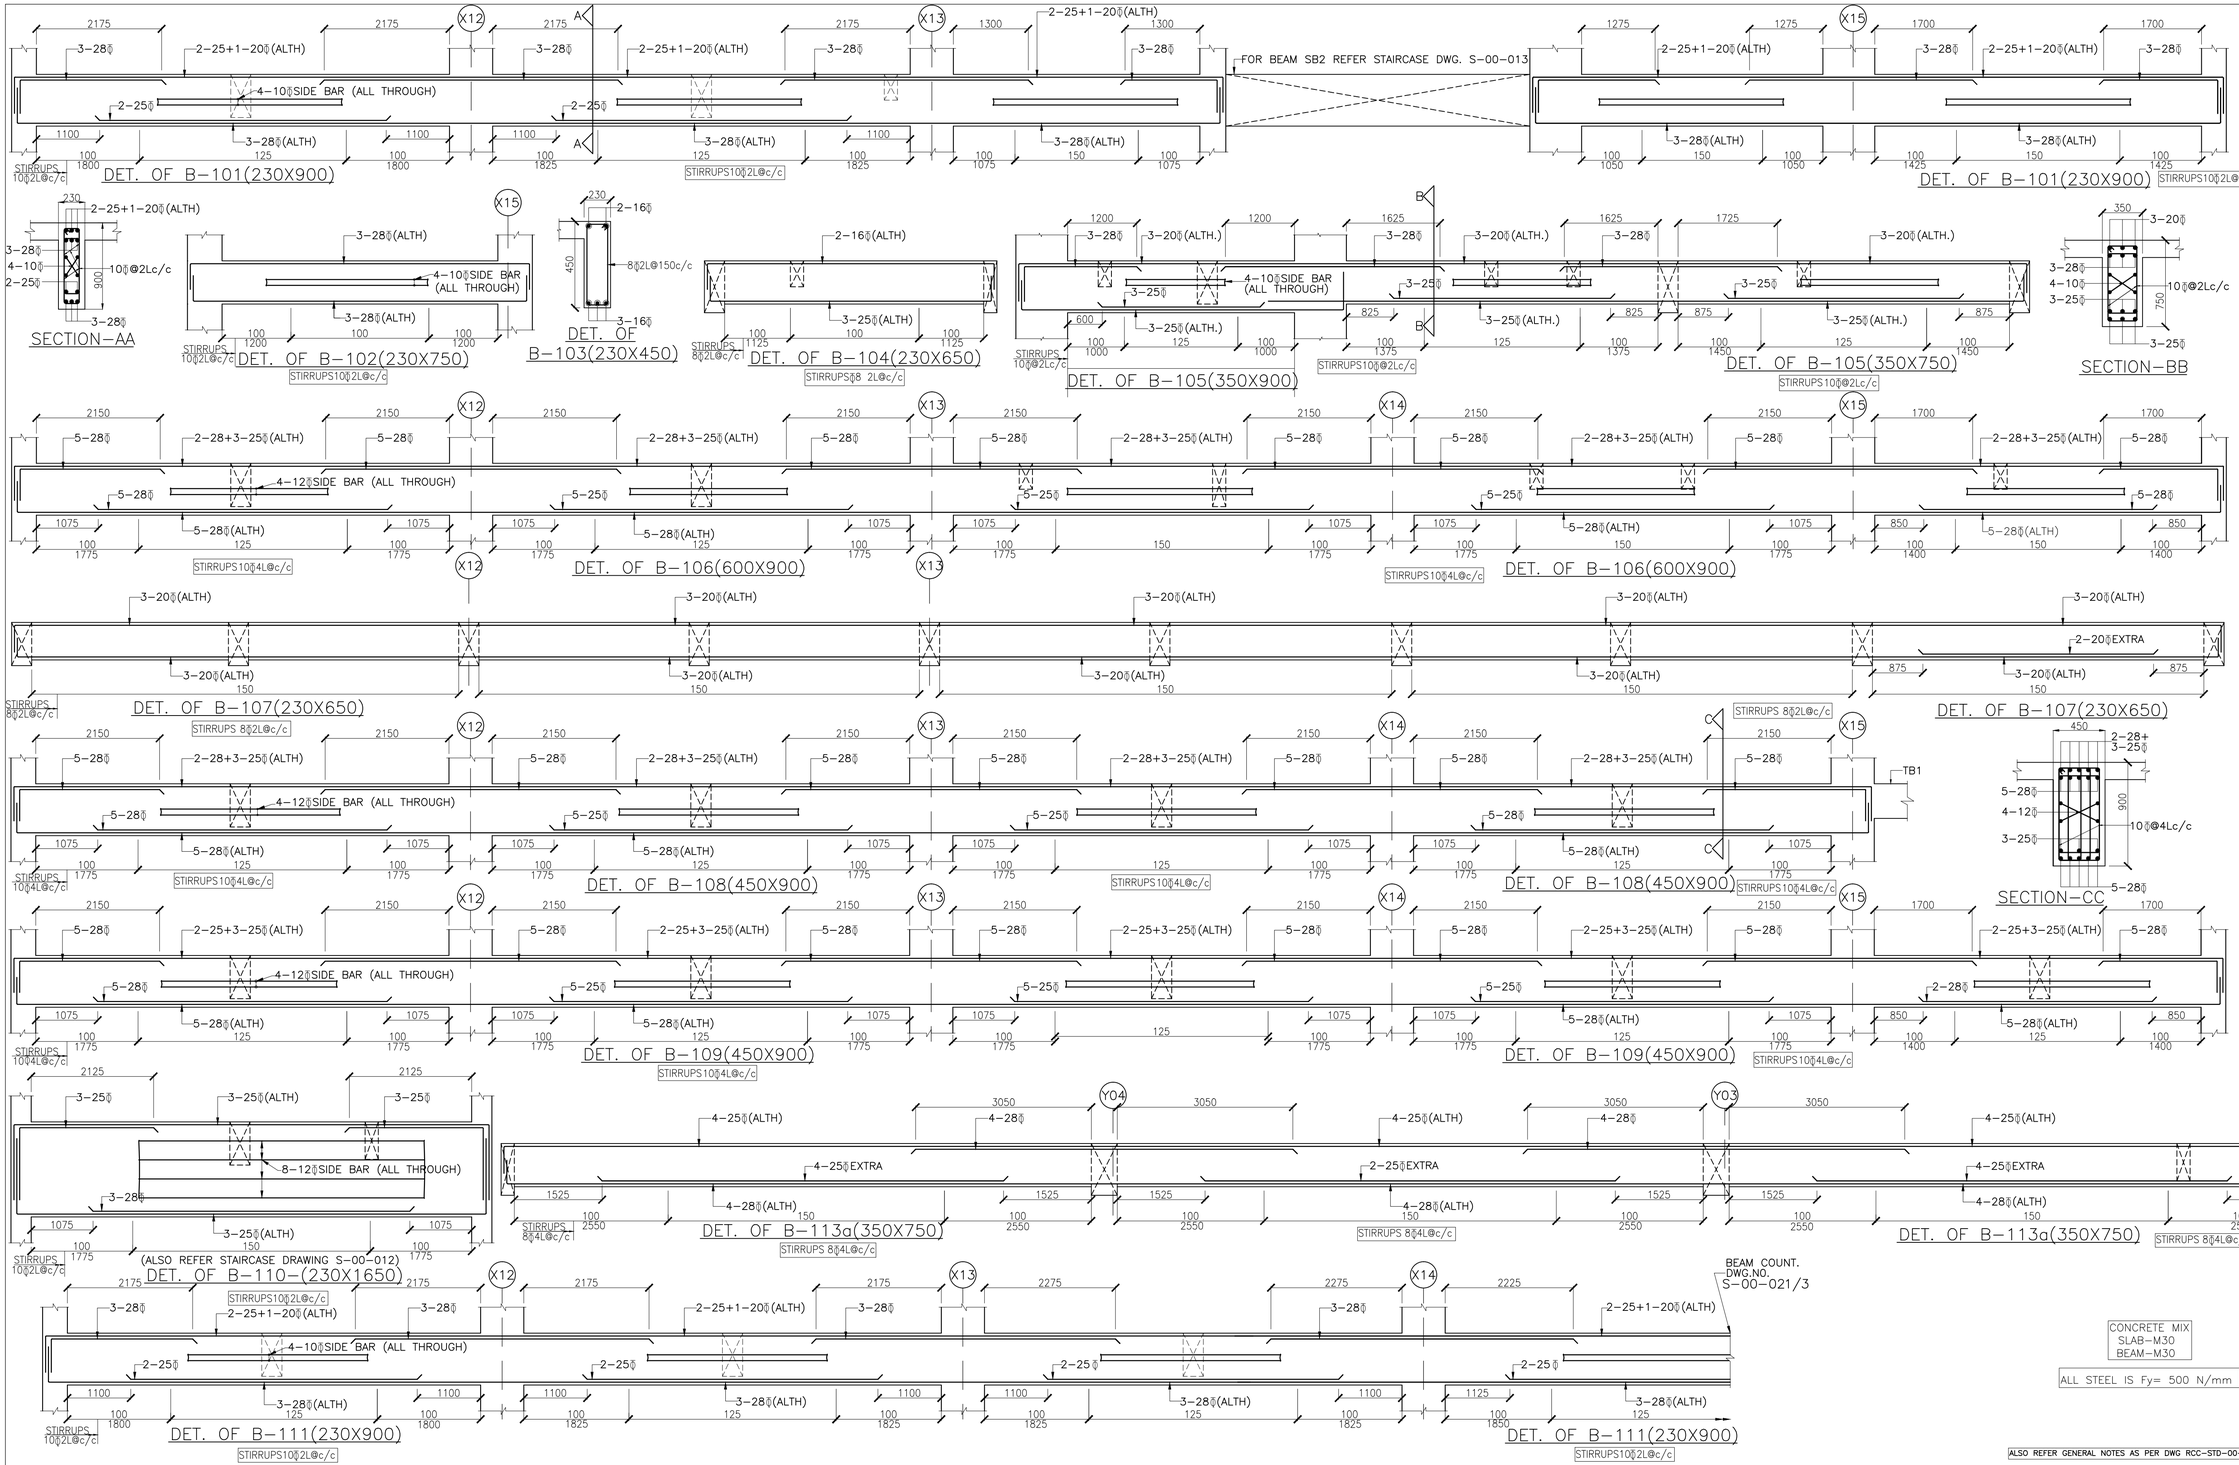

01. This drawing is the property of M/s AMALGAMAX CONSULTING PVT. LTD. who reserve all copyrights
02. Only blue print shall be considered for construction

PRINT DATA

NO	COPIES	DATE	ISSUED TO
01	00	15-09-2011	CLIENT

NO	BY	DATE	DESCRIPTION

ARCHITECTS
DESIGN FORUM OF ARCHITECTS
C-10, SECTOR-3, NOIDA
TEL: 012-4601000,FAX: 0120-4601010
E-MAIL:dfaconsultans@gmail.com

SCALE:

DATE: 15-09-2011

DRN. R.D

DGN PM.

CHD

ENGINEERS
AMALGAMX CONSULTING PVT. LTD.
M-144, Annexe, GKII, New Delhi

PROJECT:
M/S OSWAL WOOLLEN MILLS LTD.
ON G.T. ROAD SHERPUR,LUDHIANA

TITLE: FIRST FLOOR BEAM DETAILS. (PART IV)

DRAWING NO: -
S-00-021/2

REVISON

JOB NO.
2010-05