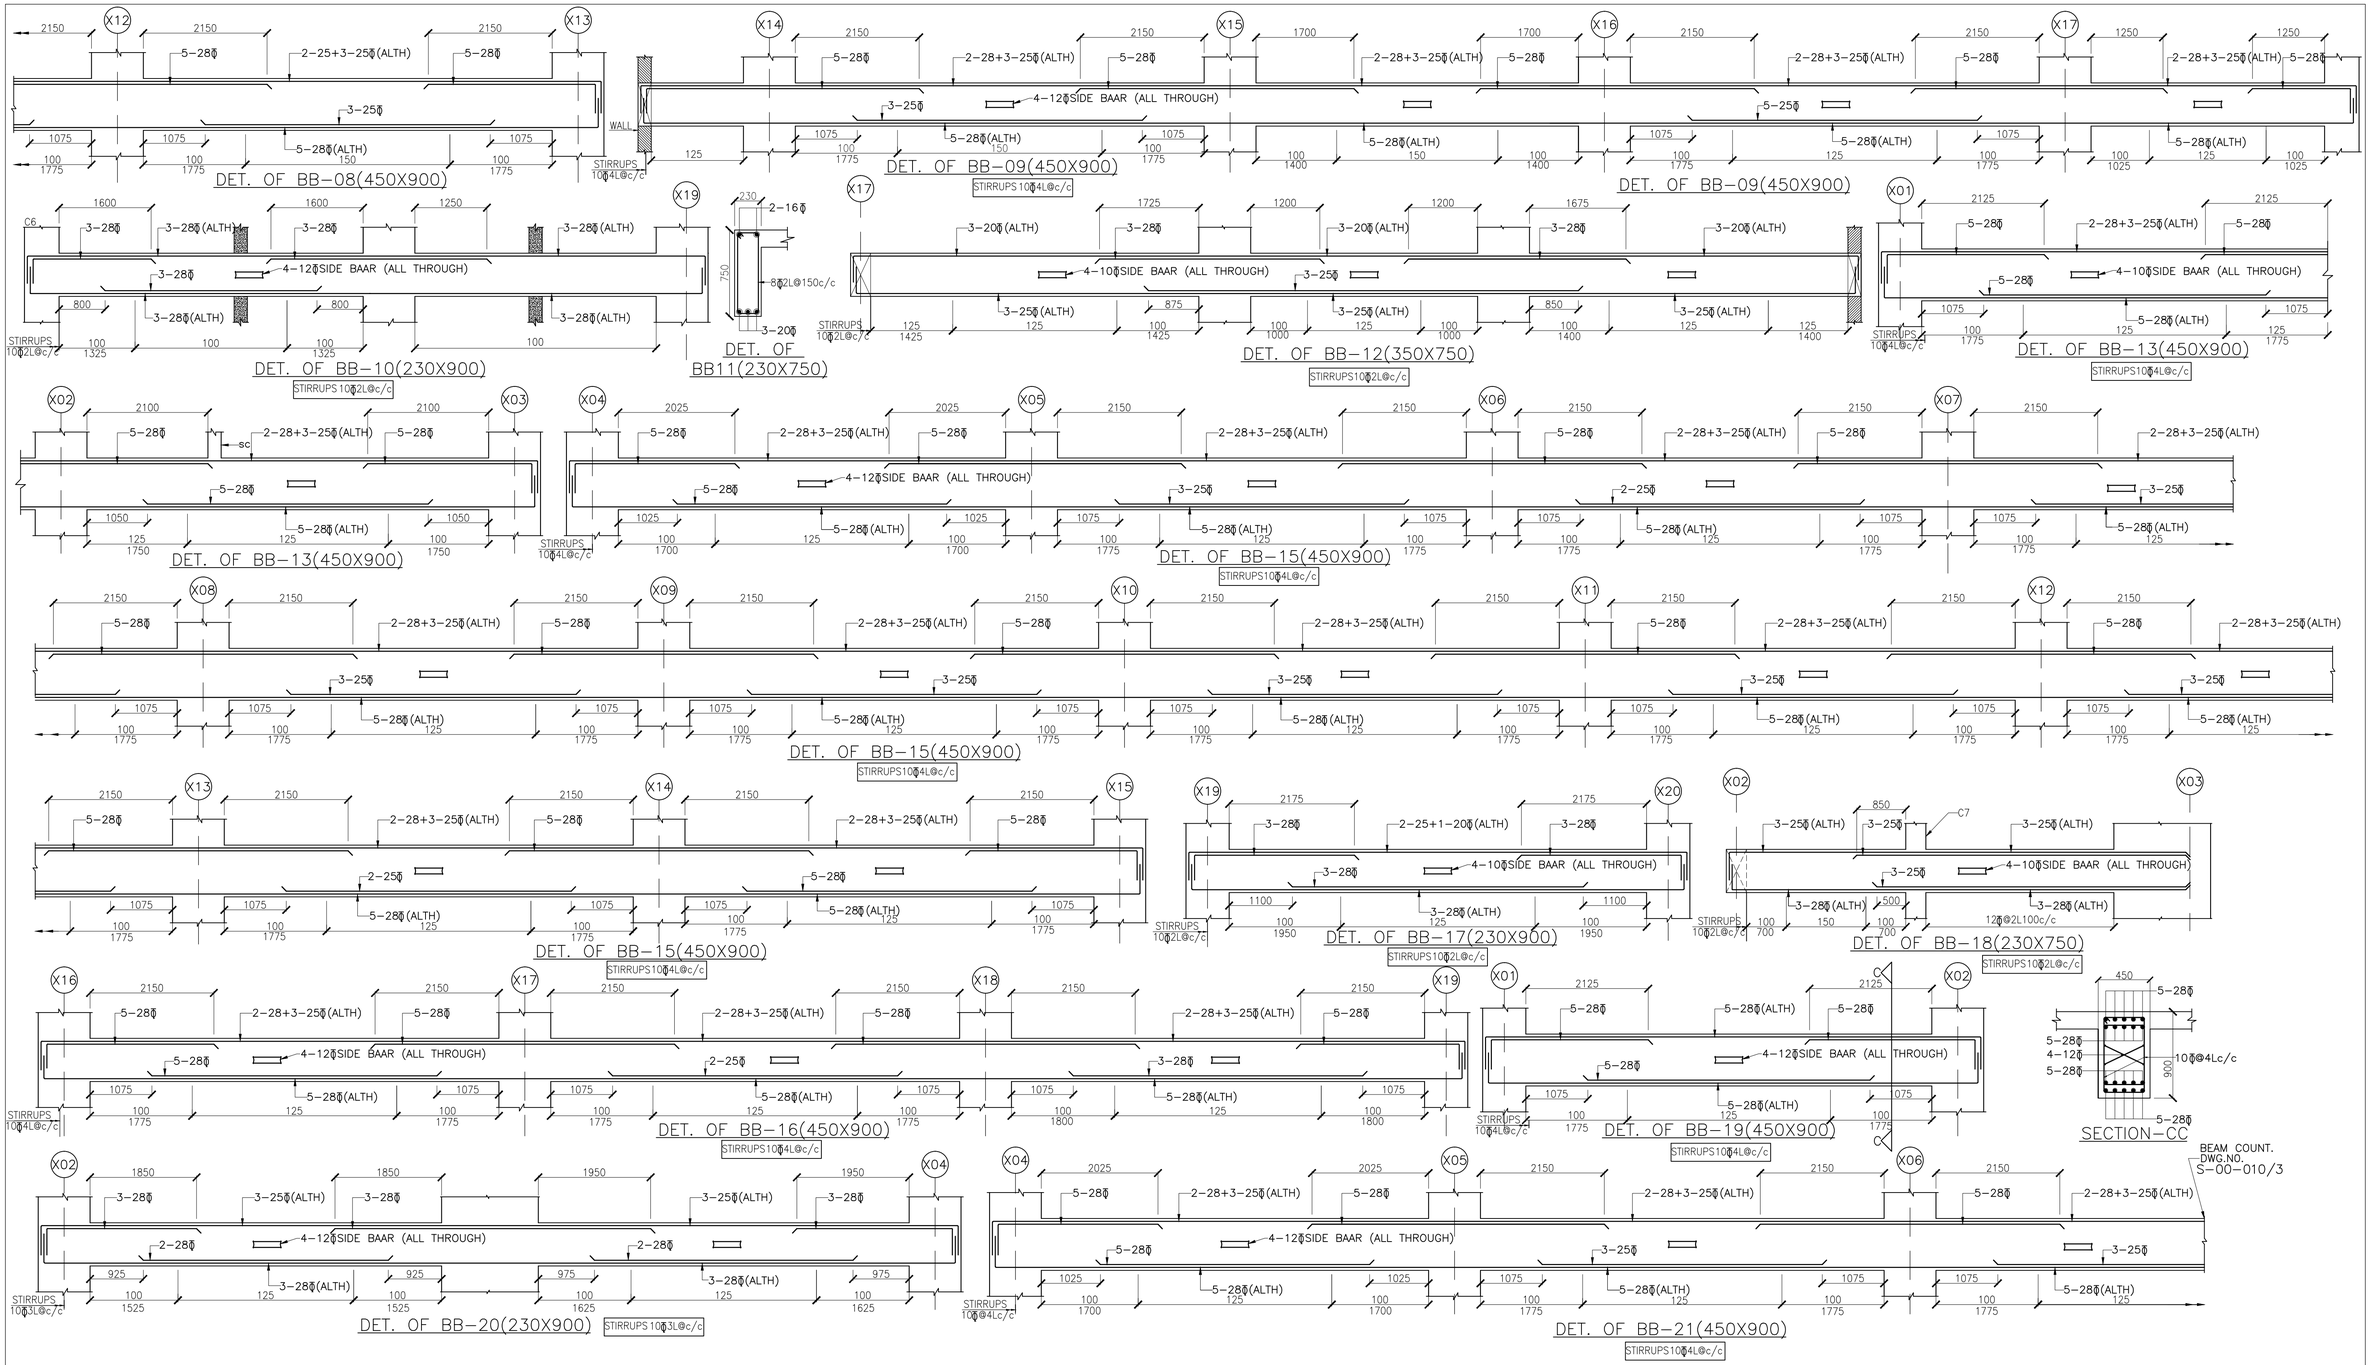


ALSO REFER GENERAL NOTES AS PER DWG RCC-STD-00-001

01. This drawing is the property of M/s AMALGAMX CONSULTING PVT. LTD. who reserve all copyrights
02. Only blue print shall be considered for construction

PRINT DATA

| NO | COPIES | DATE | ISSUED TO |
|---|---|---|---|
| 01 | 00 | 25-06-011 | CLIENT |

| NO | BY | DATE | DESCRIPTION |
|---|---|---|---|
| | | | |

REVISION


ARCHITECTS
DESIGN FORUM OF ARCHITECTS
C-10, SECTOR-3, NOIDA
TEL: 012-4601000,FAX: 0120-4601010
E-MAIL:dfaconsultans@gmail.com


SCALE:

DATE: 25-06-2011

DRN. R.D

DGN PM.

CHD

ENGINEERS
AMALGAMX CONSULTING PVT. LTD.
M-144, Annexe, GKII, New Delhi

PROJECT:
M/S OSWAL WOOLLEN MILLS LTD.
ON G.T. ROAD SHERPUR,LUDHIANA

TITLE: IST BASEMENT BEAM DETAILS. (1)

DRAWING NO: -
S-00-010/2

REVISON

JOB NO.
2010-05