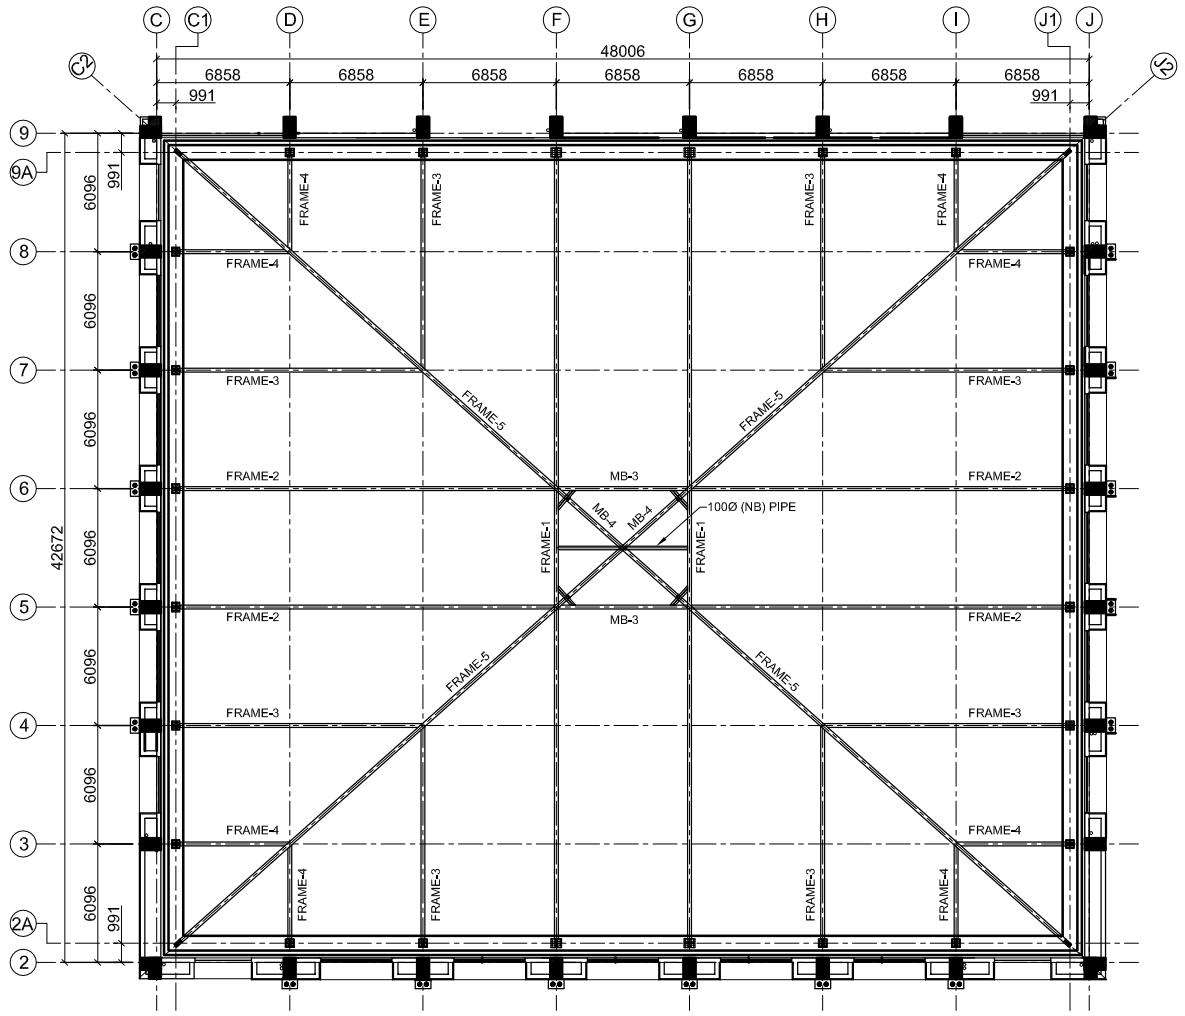

PLAN SHOWING FRAME DETAIL

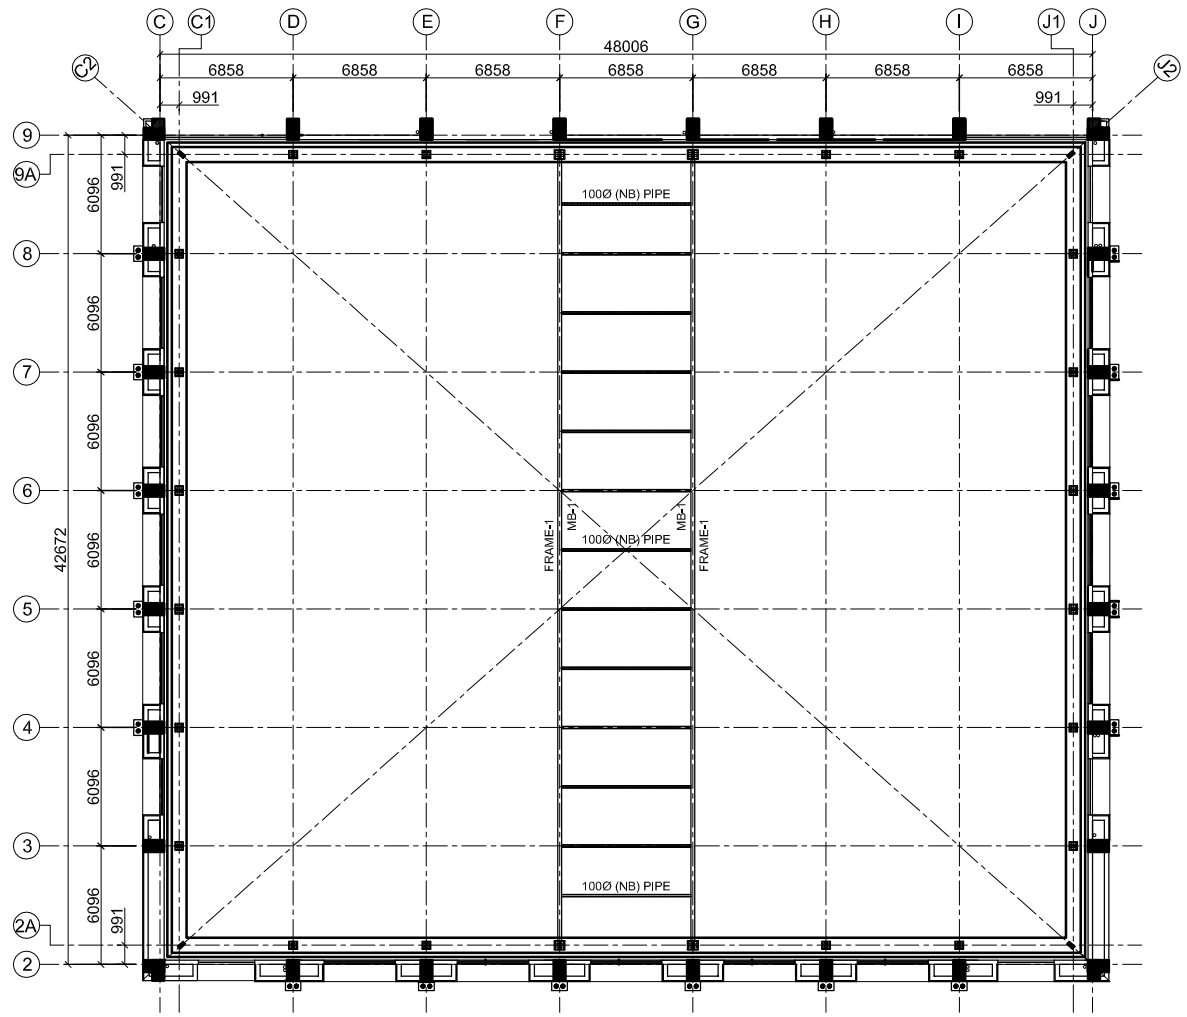

BOTTOM CHORD PLAN

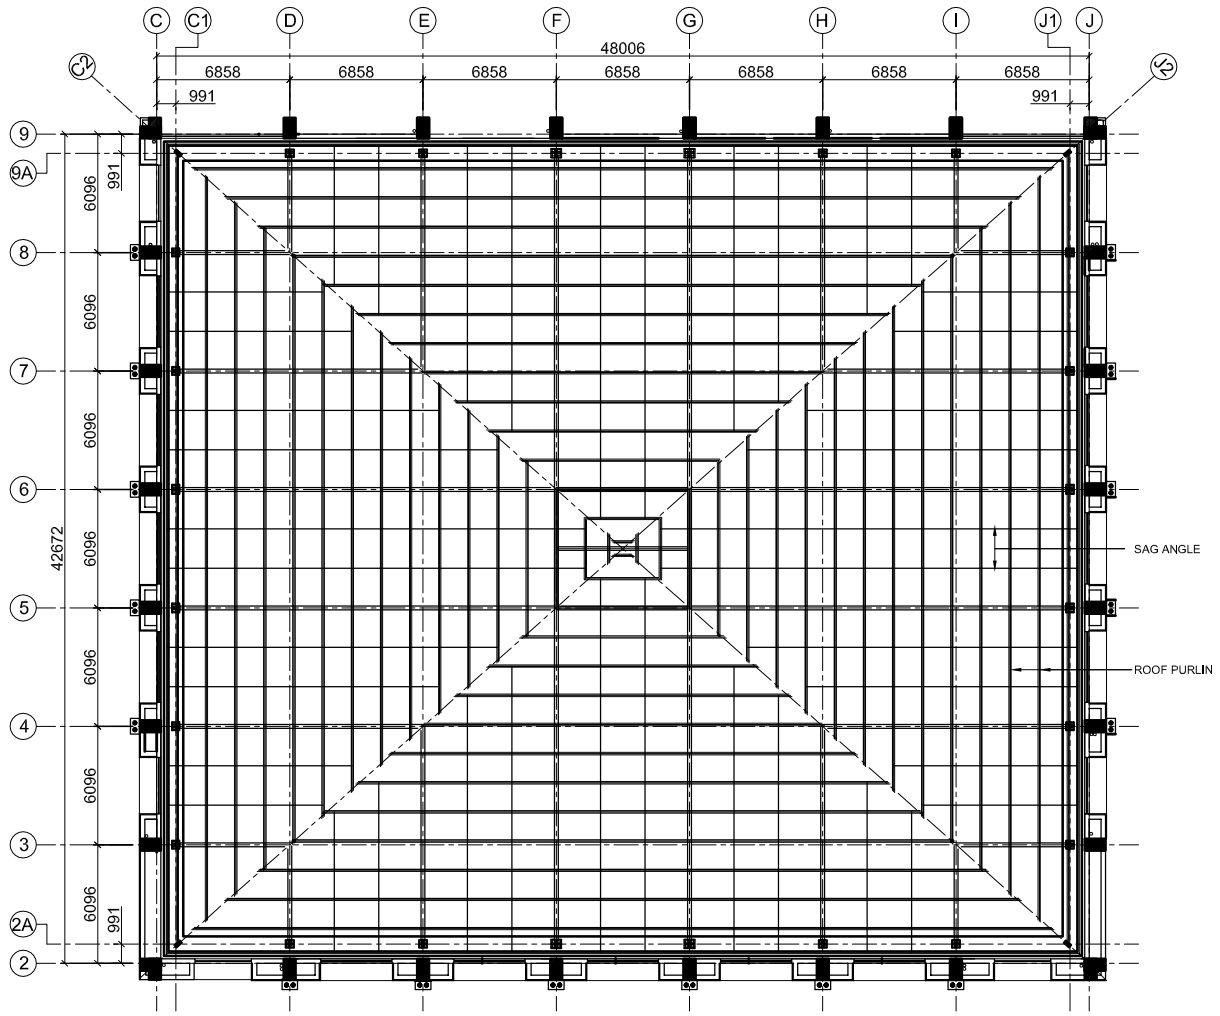

PLAN SHOWING PURLINS DETAIL

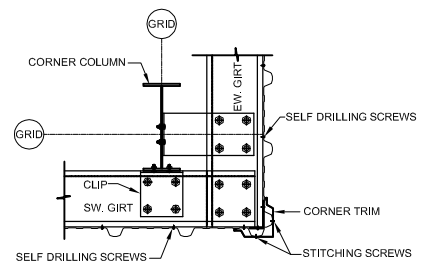

TYP. CORNER DETAIL

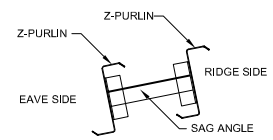

INTERMEDIATE CONDITION
SAG ANGLE DETAILS

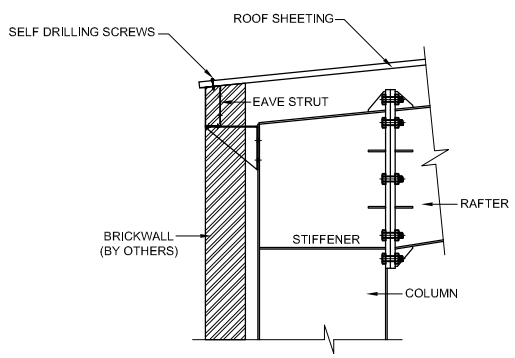

TYP. EAVE DETAIL

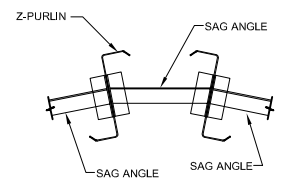

RIDGE CONDITION
SAG ANGLE DETAILS

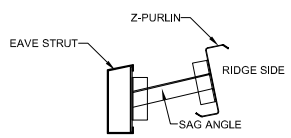

EAVE CONDITION

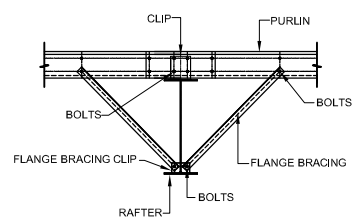

CONNECTION DETAIL OF PURLIN
ON MAIN FRAME

DRAWING CROSS REFERENCE

Drawing No:	Rev.	Description

GENERAL NOTES:–

1. ALL DIMENSIONS ARE IN mm & ALL LEVELS ARE IN Mtr. [U.N.O]
2. WALL CLADDING – COLOUR TO BE CONFIRMED BY CLIENT.
3. CANOPY LOCATIONS TO BE CONFIRMED BY CLIENT
4. ALL RCC & BRICK WORK ARE NOT IN OUR SCOPE

LEGENDS:

FEW = FRONT END WALL
BEW = BACK END WALL
LSW = LEFT SIDE WALL
RSW = RIGHT SIDE WALL

MATERIAL SPECIFICATIONS

1.	ROOF SHEETING	0.50mm TCT HIGH TENSILE BARE GALVALUME ROOF SHEETING
2.	WALL CLADDING	0.50mm TCT HIGH TENSILE PRE COATED GALVALUME CLADDING
3.	SKY LIGHT PANEL	
4.	FLASHING	0.50mm. TCT COLOUR COATED AS PER STANDARD
5.	GUTTER	
6.	ROOF BRACING	
7.	COLUMN BRACING	
8.	TURBO VENT	
9.	ROOF PURLIN AND SIDE WALL GIRTS	200 Z 2MM TH.
10.	EAVE STRUT	200 C 2MM TH.

SCHEDULE OF OPENING

S. NO.	ITEM	NAME	SIZE

ISSUED FOR APPROVAL

SENT ON .....

IN ORDER TO SCHEDULE THIS PROJECT IN THE MOST EFFICIENT MANNER, RETURN THESE DOCUMENTS, MARKED WITH YOUR COMMENTS, WITHIN TWO WEEKS FROM THE ABOVE MENTIONED DATE

ANY CHANGES MADE AFTER APPROVAL OF THESE DRAWINGS MAY DELAY THE FABRICATION AND DELIVERY PROCESS.

THESE DRAWINGS ARE NOT FOR CONSTRUCTION.

1. ☐ APPROVED
   NO CHANGES. PROCEED WITH FABRICATION.
2. ☐ APPROVED AS NOTED
   FABRICATION MAY PROCEED ON THE BASIS OF CORRECTIONS INDICATED.

REVIEWED BY .....
NAME

....
SIGNATURE DATE

Rev.	Description	Name	Checked	Date
1.	REVISED AS PER ARCHITECT COMMENTS	CS	JB	06–02–2015

REVISIONS

Project:
PRE ENGINEERING BUILDING

Client:
BANQUET HALL

Architect:

Consultant:

Drawing Title:
GENERAL ARRANGEMENT DRAWING
[FRAME & ROOF PURLIN LAYOUT PLAN
AND TYP. DETAILS]

JINDAL PREFAB PVT. LTD.®
Manufacturers of Pre-Engineered Buildings with Various Skins Systems, PUF Insulated Panels & Decking.
DESIGN DIVISION
JINDAL PREFAB PVT. LTD.
Central Marketing Office 705, SEC-15, PART-II, GURGAON-122001(HR) &
Works:-Khasra No. 125, Industrial Space, Binola Industrial Area, Bhora Kalan, Gurgaon (HR) -122001 (India)

Drawn by:	CS		Scale:	NTS	Date: 29/11/2014
Checked by:	JB	Str.: JB	Project No: JPF/P-47	sheet no 1 OF 2	Drawing No: BH/GA-01	Revision: 1
Approved by:					

NOTE: –

1. All rights reserved. This drawing contains proprietary information which is protected by copyright. No part of this drawing may be reproduced, translated in computer language, or transmitted in any form whatsoever without the prior written consent of JINDAL PREFAB PVT. LTD.

SHEET SIZE–A1